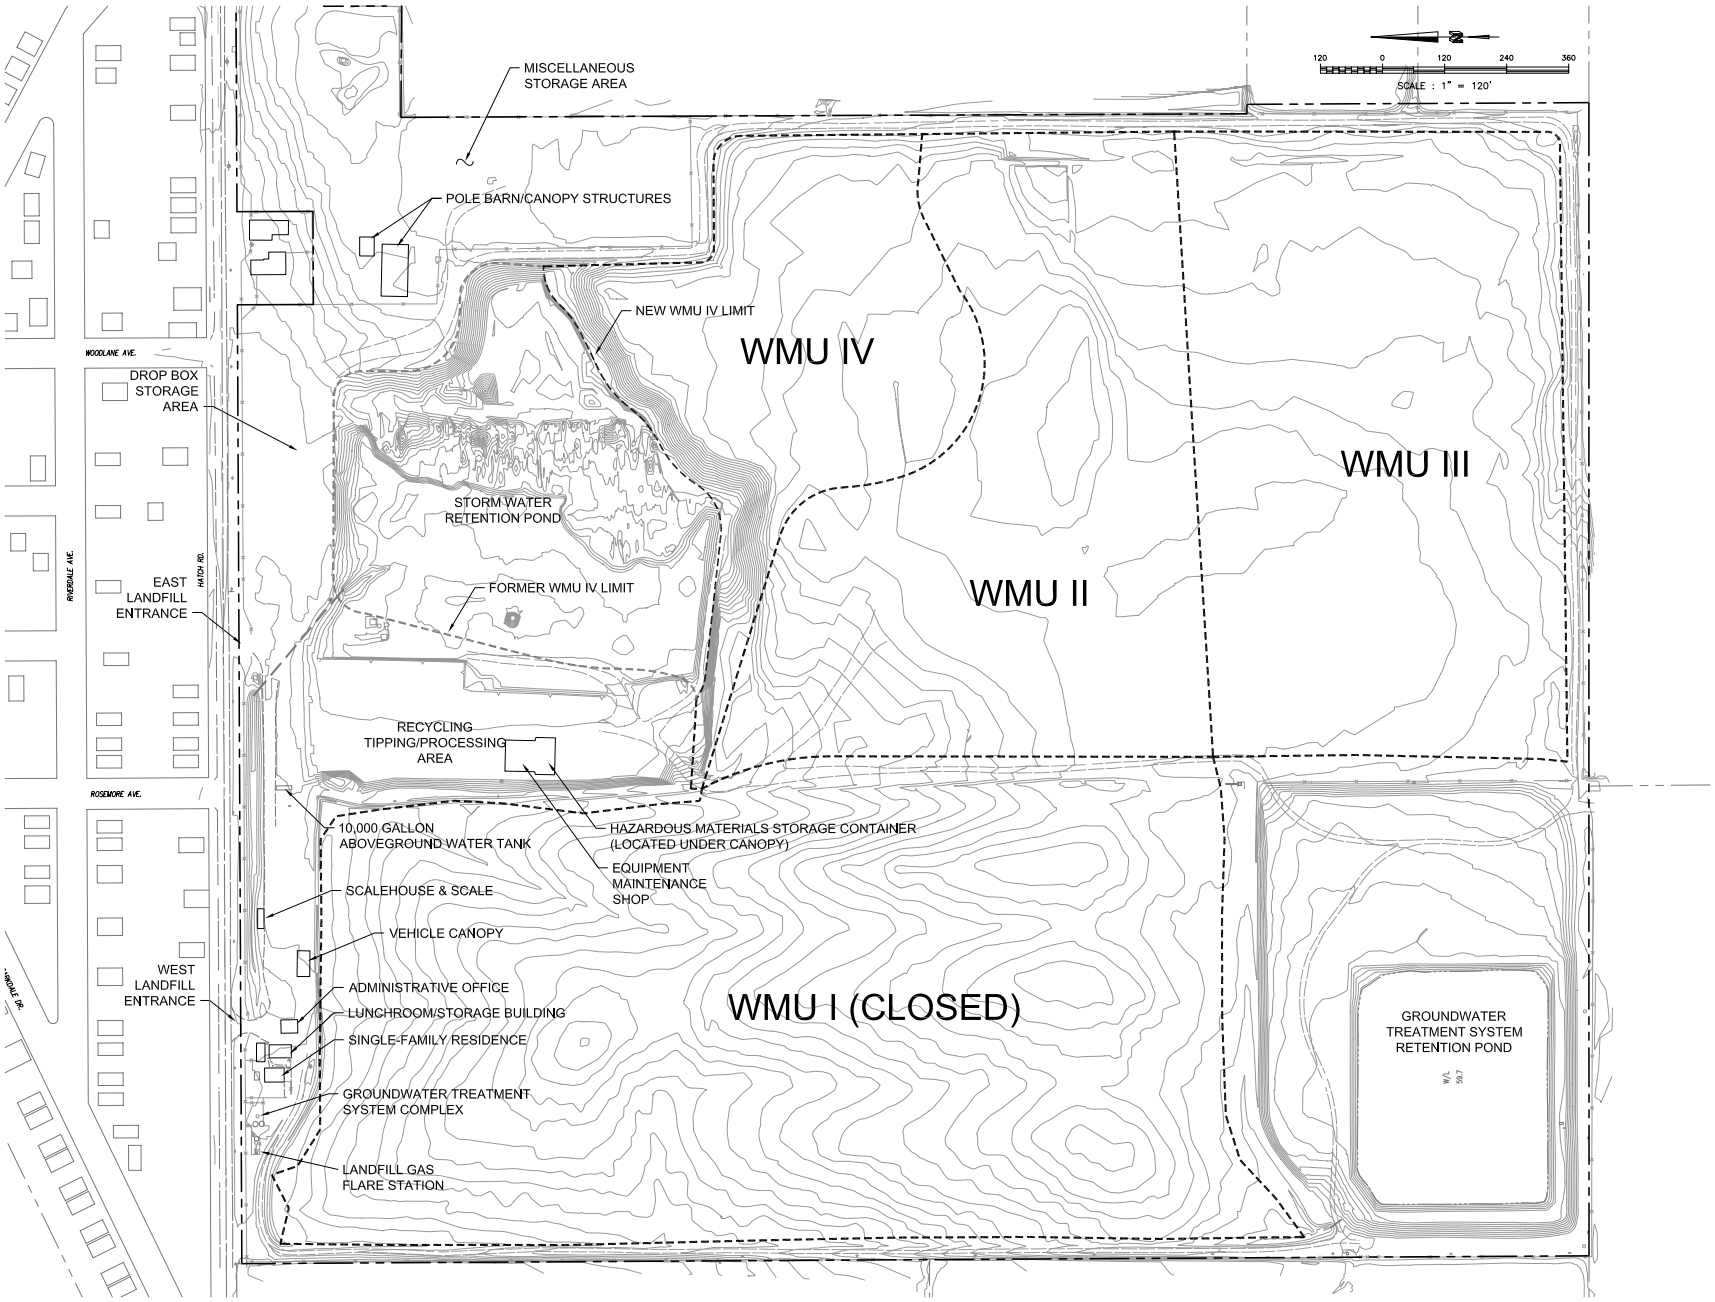
MISCELLANEOUS STORAGE AREA
POLE BARN/CANOPY STRUCTURES
NEW WMU IV LIMIT
WMU IV
WMU III
WMU II
WMU I (CLOSED)
WOODLANE AVE.
DROP BOX STORAGE AREA
STORM WATER RETENTION POND
FORMER WMU IV LIMIT
EAST LANDFILL ENTRANCE
HATCH RD.
RIVERDALE AVE.
RECYCLING TIPPING/PROCESSING AREA
ROSEMORE AVE.
10,000 GALLON ABOVEGROUND WATER TANK
HAZARDOUS MATERIALS STORAGE CONTAINER (LOCATED UNDER CANOPY)
EQUIPMENT MAINTENANCE SHOP
SCALEHOUSE & SCALE
VEHICLE CANOPY
WEST LANDFILL ENTRANCE
ADMINISTRATIVE OFFICE
LUNCHROOM/STORAGE BUILDING
SINGLE-FAMILY RESIDENCE
GROUNDWATER TREATMENT SYSTEM COMPLEX
LANDFILL GAS FLARE STATION
GROUNDWATER TREATMENT SYSTEM RETENTION POND
W/L 59.7
120 0 120 240 360
SCALE : 1" = 120'