ATTACHMENT C

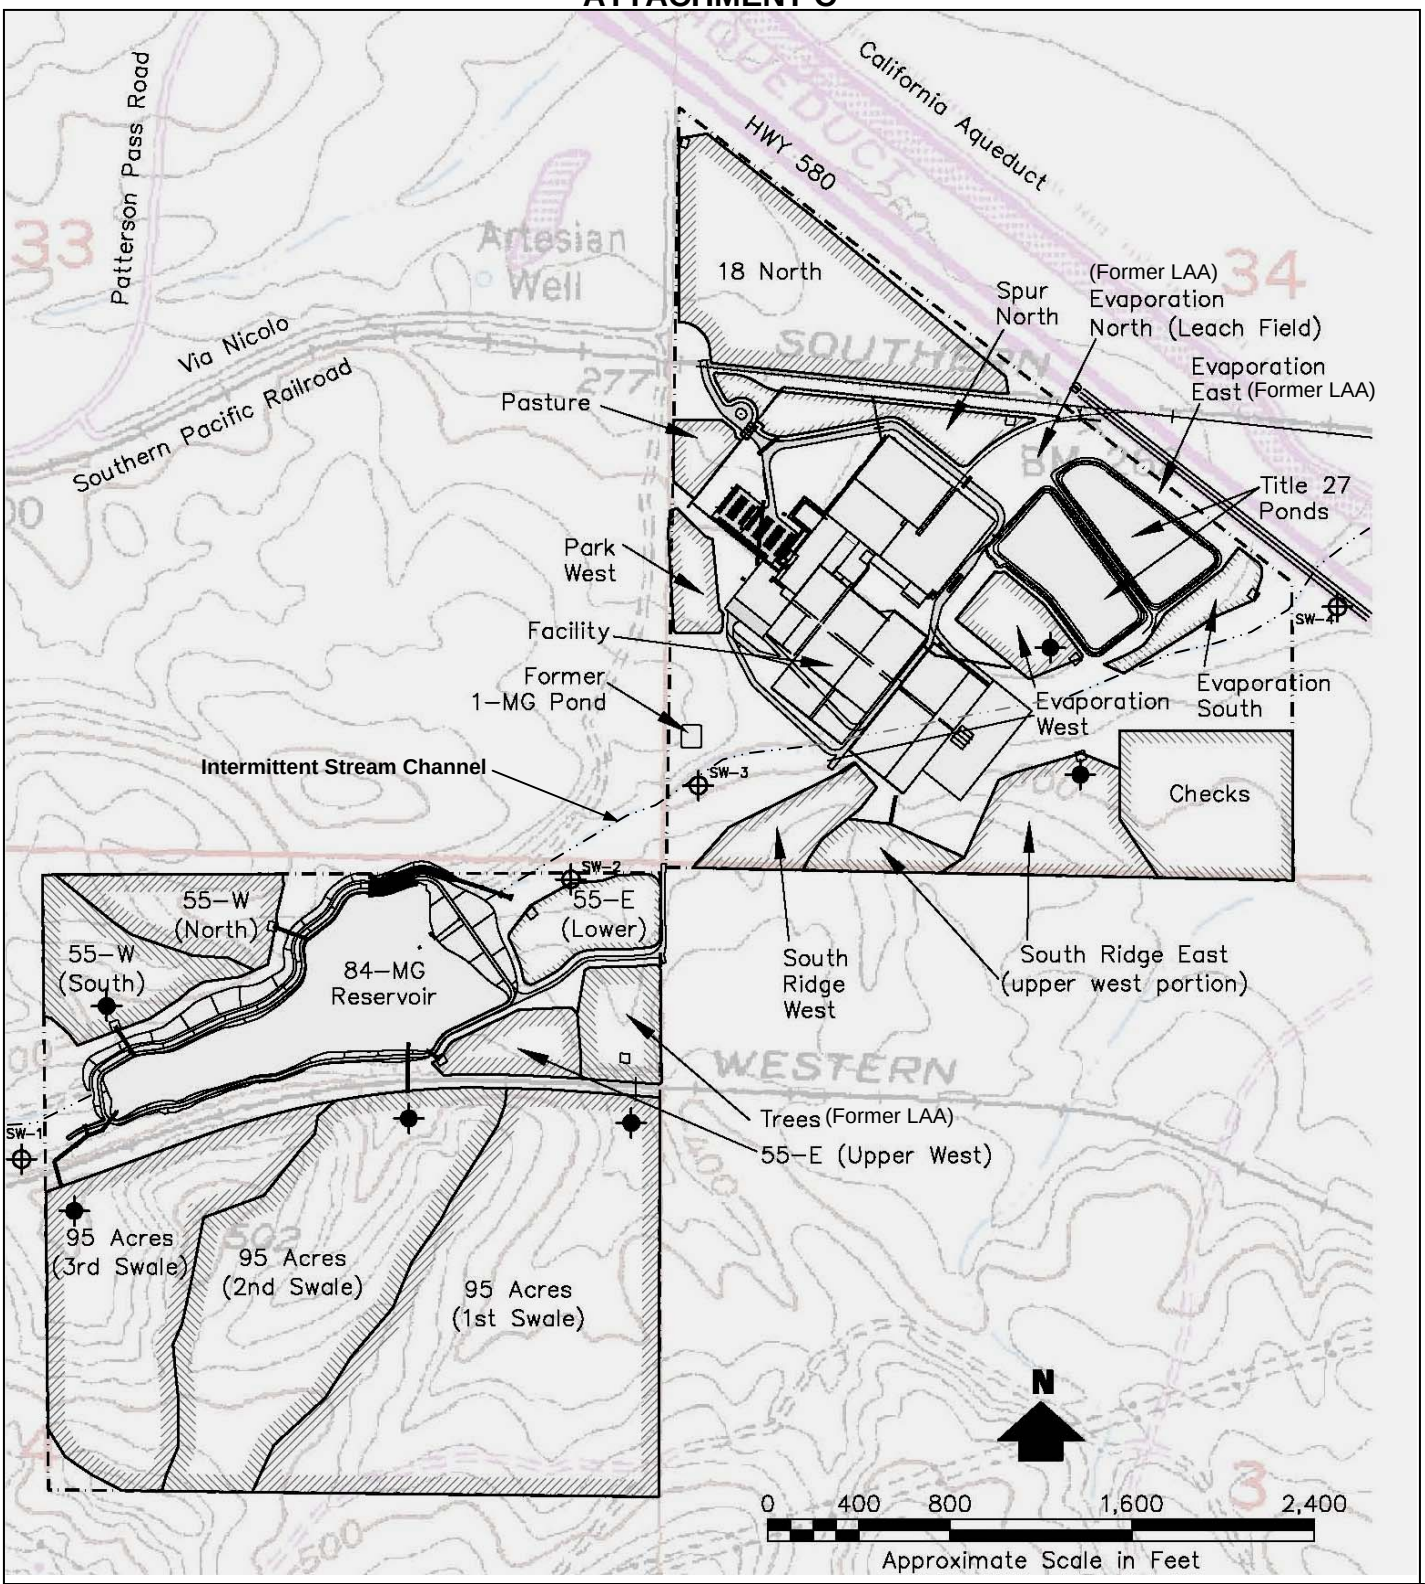

Drawing Reference:
Report of Waste Discharge, Kennedy/Jenks Consultants, March 2009

SITE PLAN AND STORM WATER MONITORING LOCATIONS
MUSCO FAMILY OLIVE COMPANY
SAN JOAQUIN COUNTY

ORDER NO.

LEGEND:
- Pipe or Culvert
- Mudbox (not to scale)
- SW-1 NPDES Stormwater Monitoring Location
- LAA Stormwater Monitoring Location
- Land Application Area