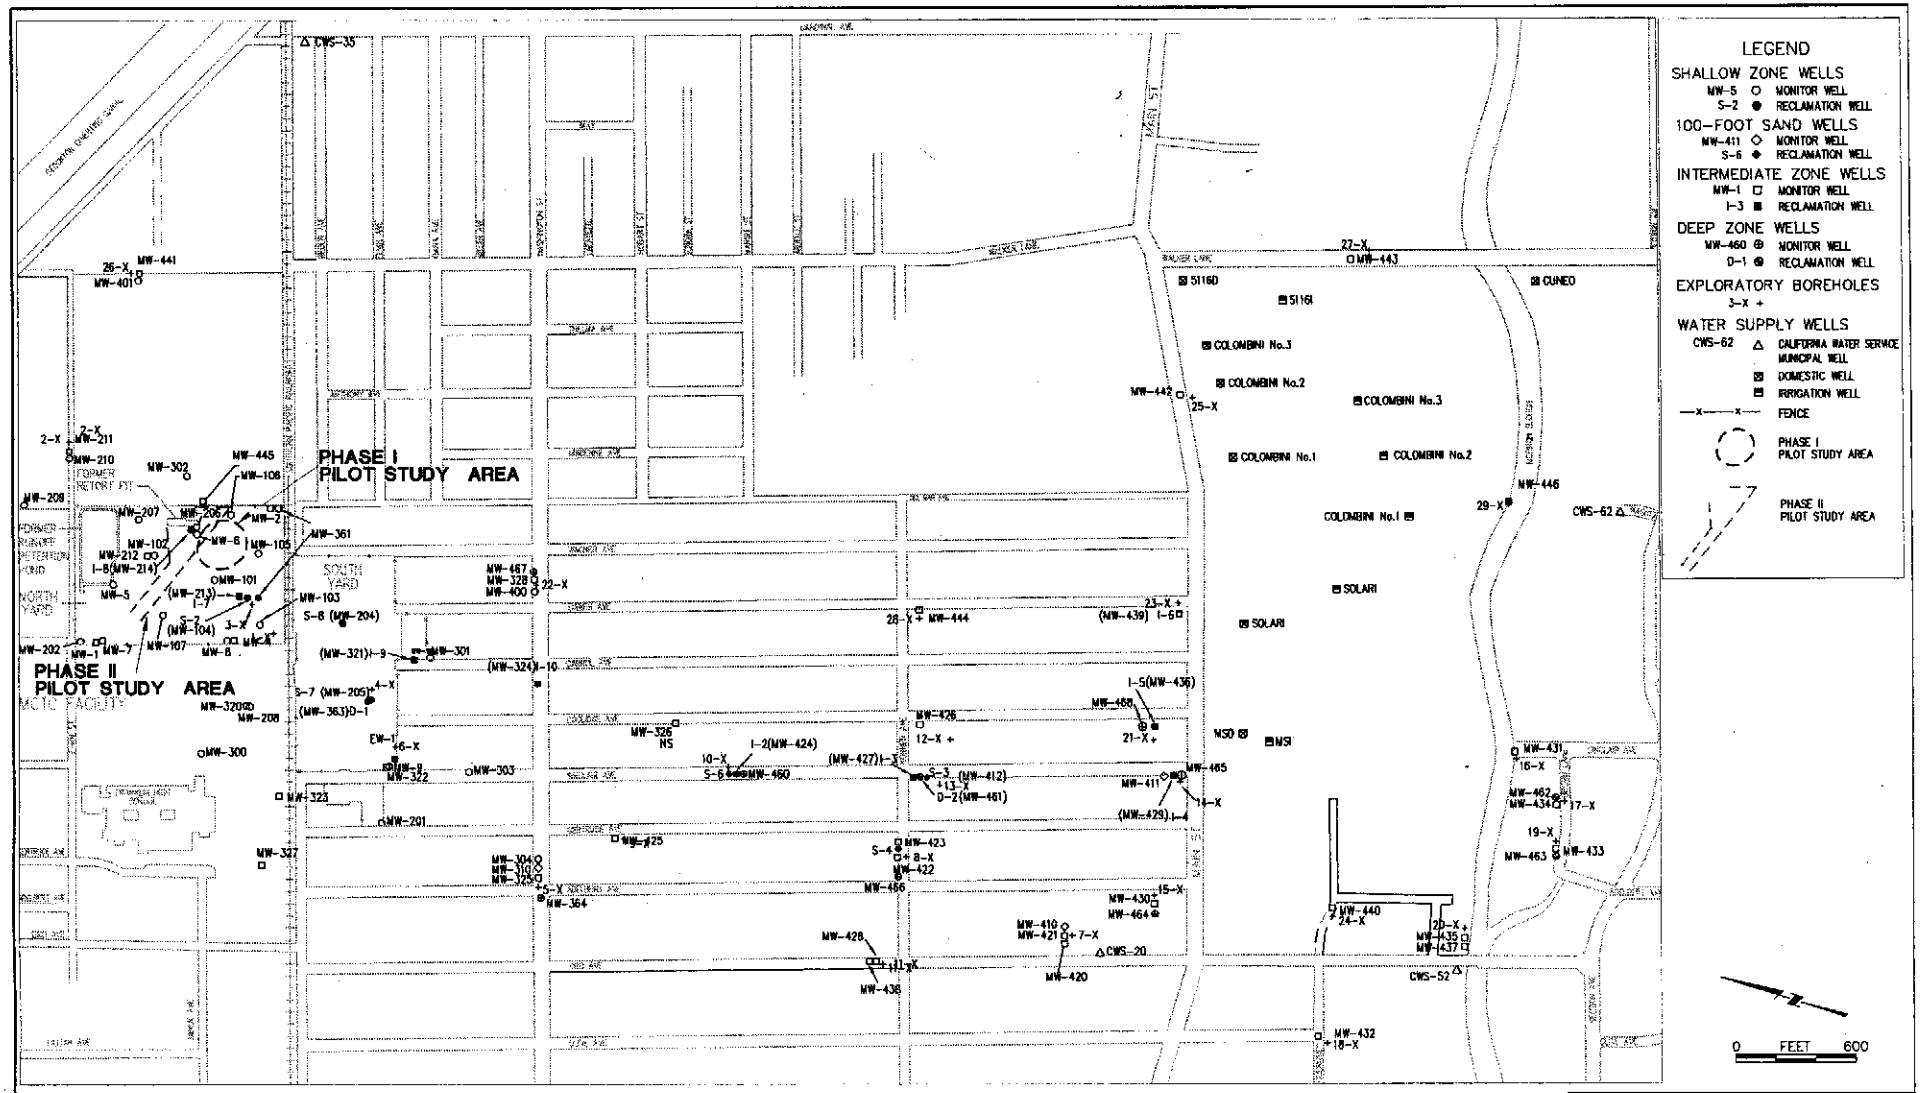

ATTACHMENT B

SOURCE: DUDEK & ASSOCIATES, INC.

SITE PLAN

MARLEY COOLING TOWER SITE
STOCKTON, CALIFORNIA
FIGURE 2

K:\Project\Marley Cooling Towers\Groundwater Monitoring Reports\3rd Qtr_Oct 2004\Draft Oct Figs\FIG 2 SITE PLAN.dwg, 10/21/2004 2:17:24 PM, 1:1