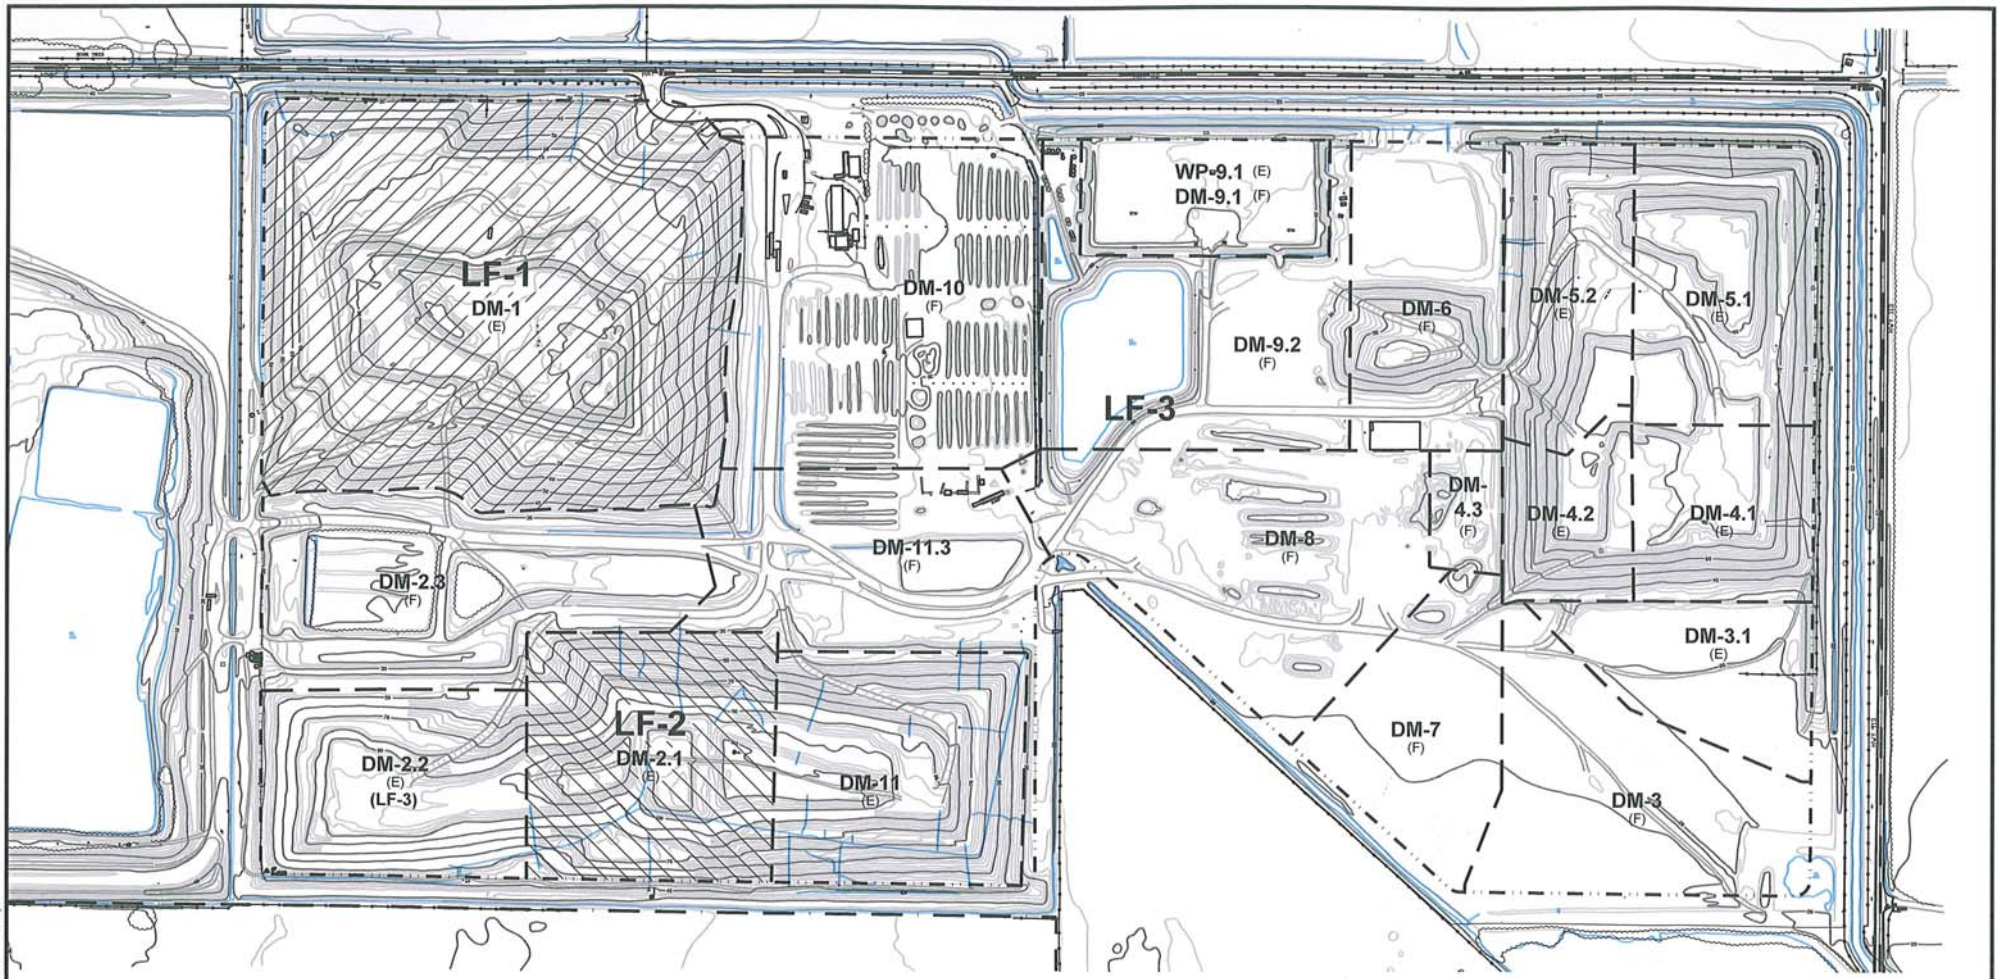

NOTES

1. TOPOGRAPHIC CONTOURS PREPARED USING PHOTOGRAMMETRIC METHODS BY AERO-GEODETIC CORP. DATE OF PHOTOGRAPHY: MAY 3, 2008.

LEGEND

- PROPERTY LINE
- LANDFILL LIMIT
- DISPOSAL MODULE LIMIT
- (E) EXISTING DISPOSAL MODULE
- (F) FUTURE DISPOSAL MODULE
- LF-1 (DM-1)
- LF-2 (DM-2.1)
- LF-3 (REMAINDER OF DISPOSAL MODULES)

400 0 400
SCALE FEET

Waste Discharge Requirements Order No. R5-2008-____

PROJECT No. 08397354 FILE No. NWSHRL Site CADD JDR DATE 09/16/08

Drawing file: NWSHRL Site Plan.dwg Sep 16, 2008 - 12:06pm

ATTACHMENT C
SITE PLAN
NWS HAY ROAD LANDFILL
SOLANO COUNTY, CALIFORNIA