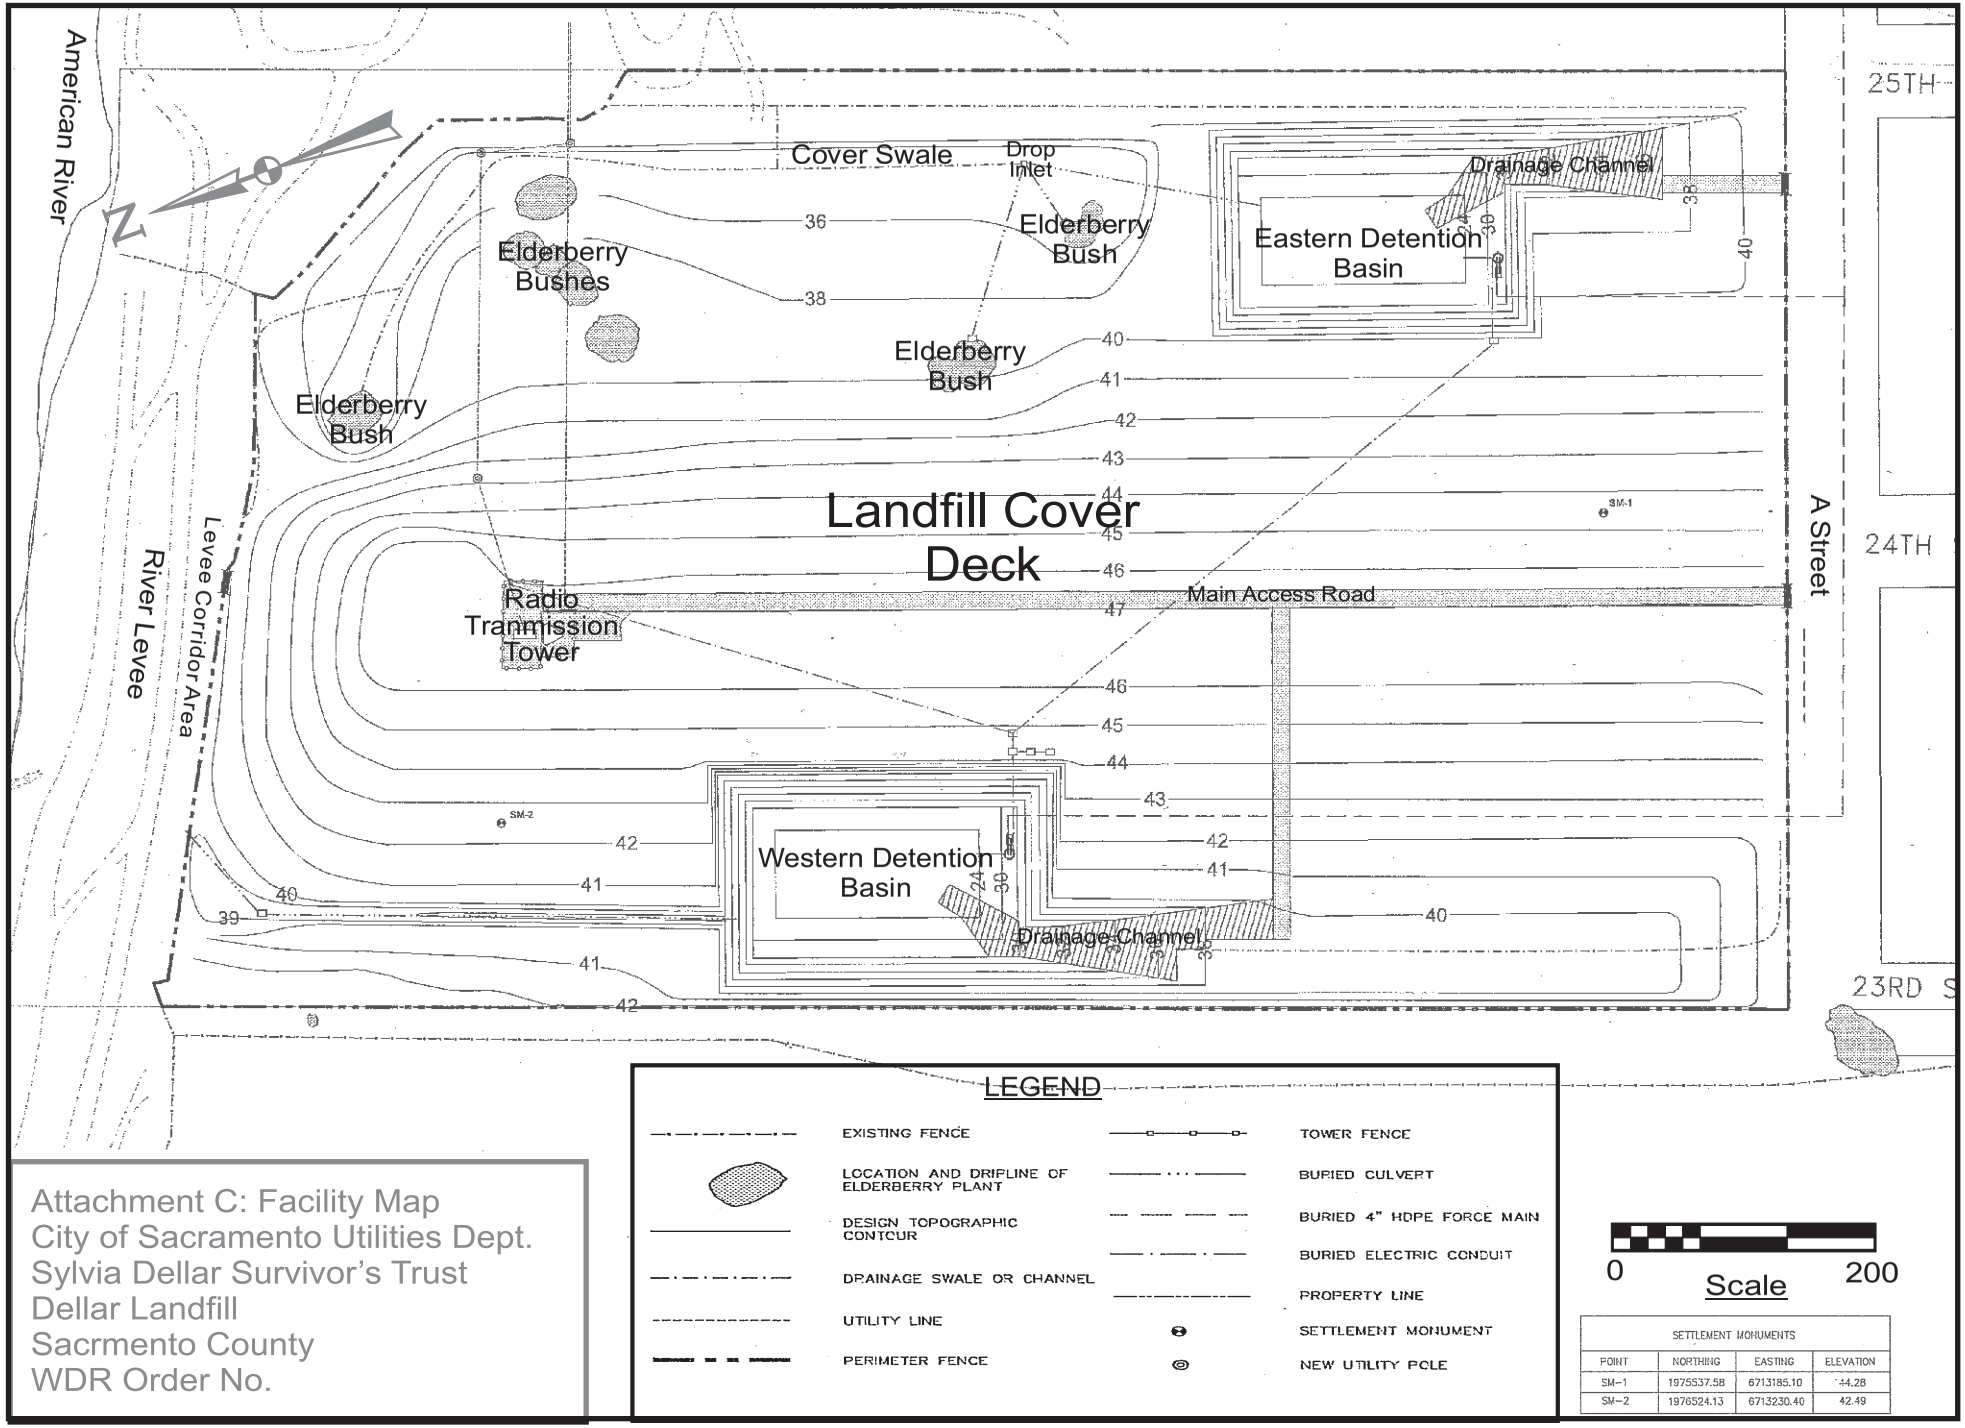

LEGEND

- EXISTING FENCE
- LOCATION AND DRIPLINE OF ELDERBERRY PLANT
- DESIGN TOPOGRAPHIC CONTOUR
- DRAINAGE SWALE OR CHANNEL
- UTILITY LINE
- PERIMETER FENCE
- TOWER FENCE
- BURIED CULVERT
- BURIED 4" HDPE FORCE MAIN
- BURIED ELECTRIC CONDUIT
- PROPERTY LINE
- SETTLEMENT MONUMENT
- NEW UTILITY POLE

0 Scale 200

SETTLEMENT MONUMENTS

POINT	NORTHING	EASTING	ELEVATION
SM-1	1975537.58	6713185.10	44.28
SM-2	1976524.13	6713230.40	42.49

Attachment C: Facility Map
City of Sacramento Utilities Dept.
Sylvia Dellar Survivor's Trust
Dellar Landfill
Sacrmento County
WDR Order No.