NDC - 11

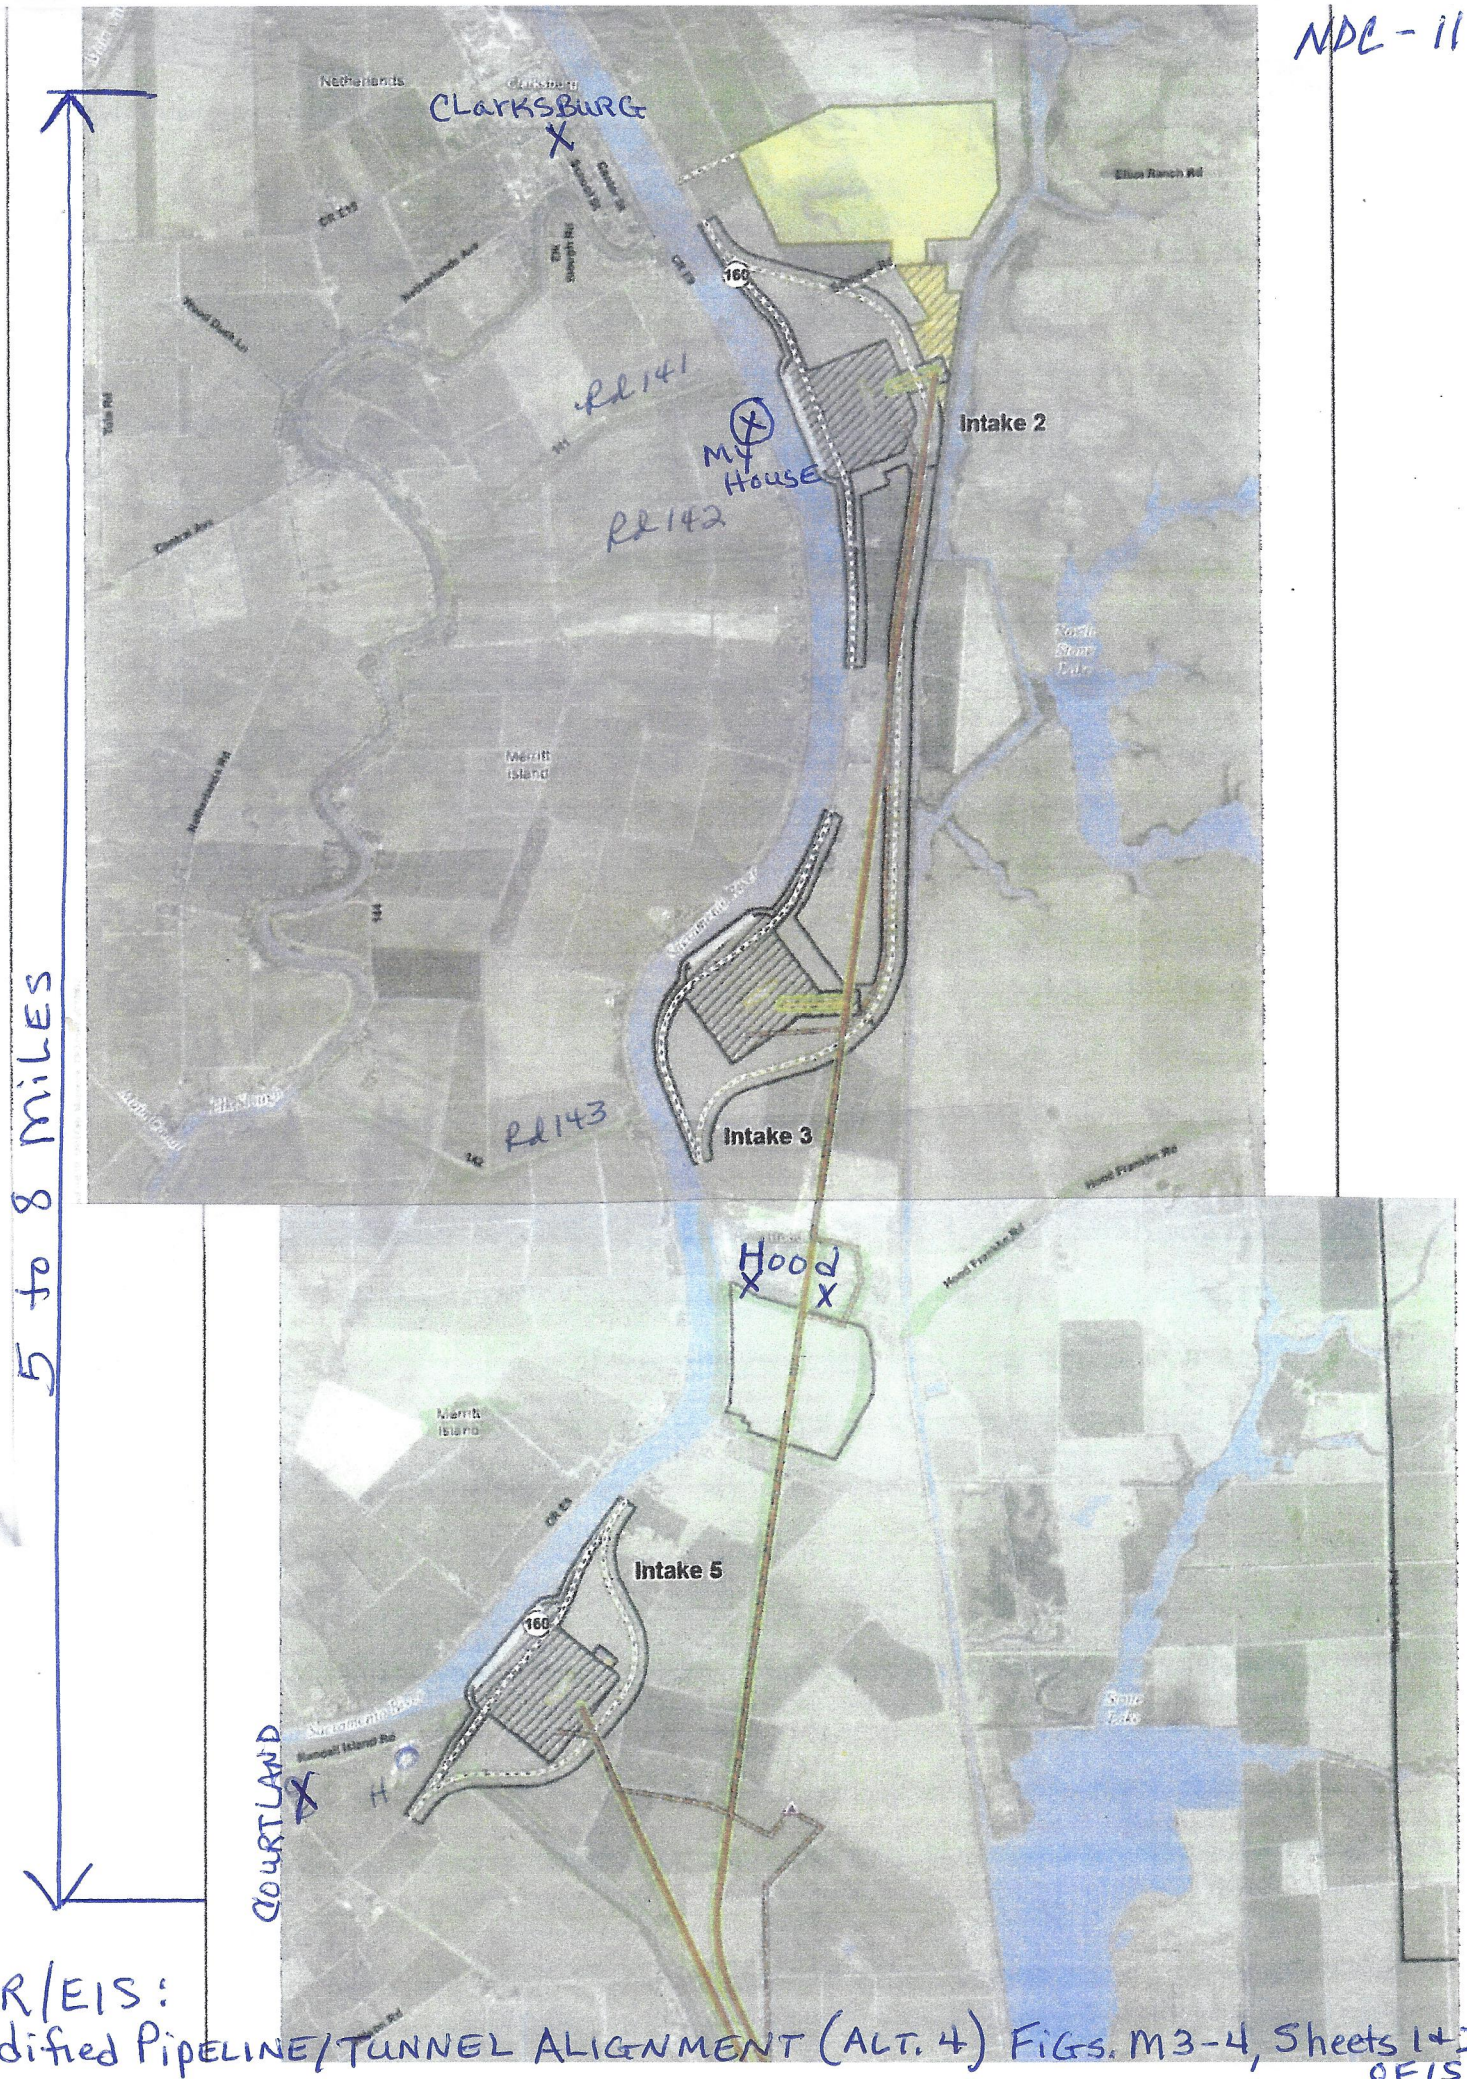

EIR/EIS:
Modified PIPELINE/TUNNEL ALIGNMENT (ALT. 4) FIGS. M3-4, Sheets 1+2
DEIS