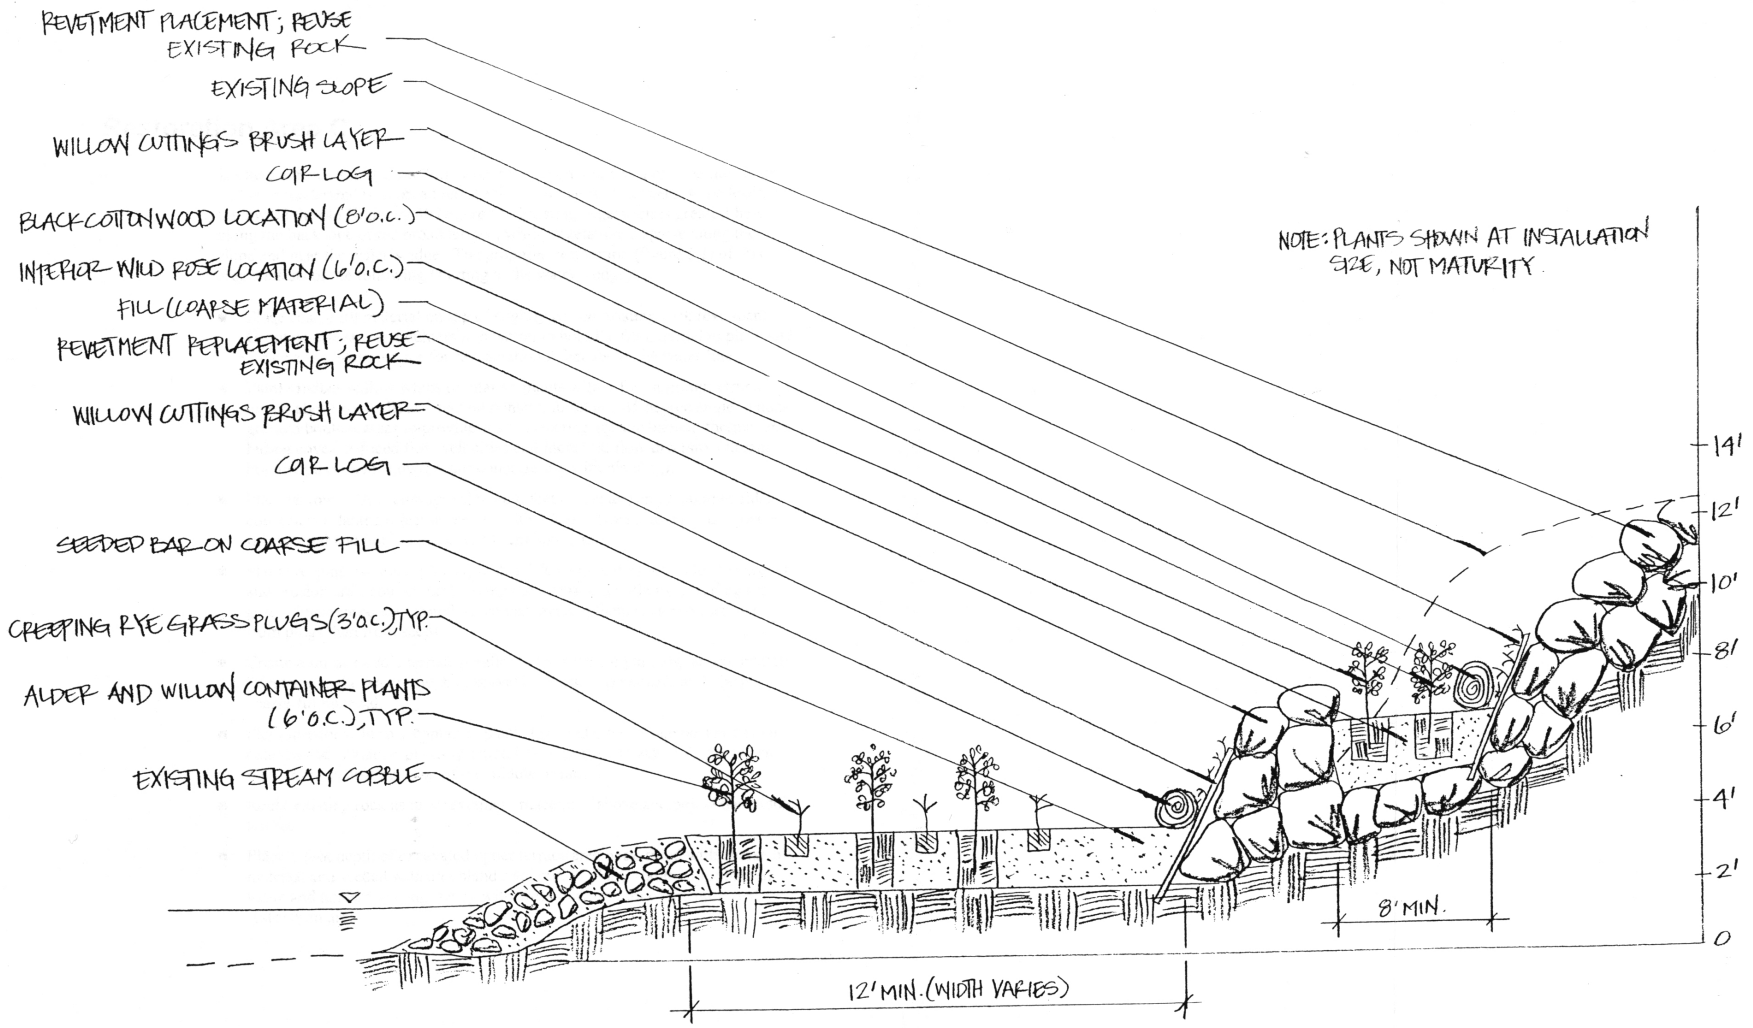

00476.00 001 (10/01)

Jones & Stokes

Figure 4.1
Restoration Area B Proposed Section