TAX CODE AREA–

COUNTY OF MONTEREY
ASSESSOR'S MAP
BOOK 2 PAGE 19
CITY OF SALINAS
CALIFORNIA




THIS MAP IS INTENDED TO BE USED FOR
PROPERTY TAX ASSESSMENT PURPOSES ONLY

SHERWOOD SURVEY
BLOCKS 7–8–13–14

02817 Vol. 1, Pg. 36

Originally filed in Vol. 1, Pg. 30

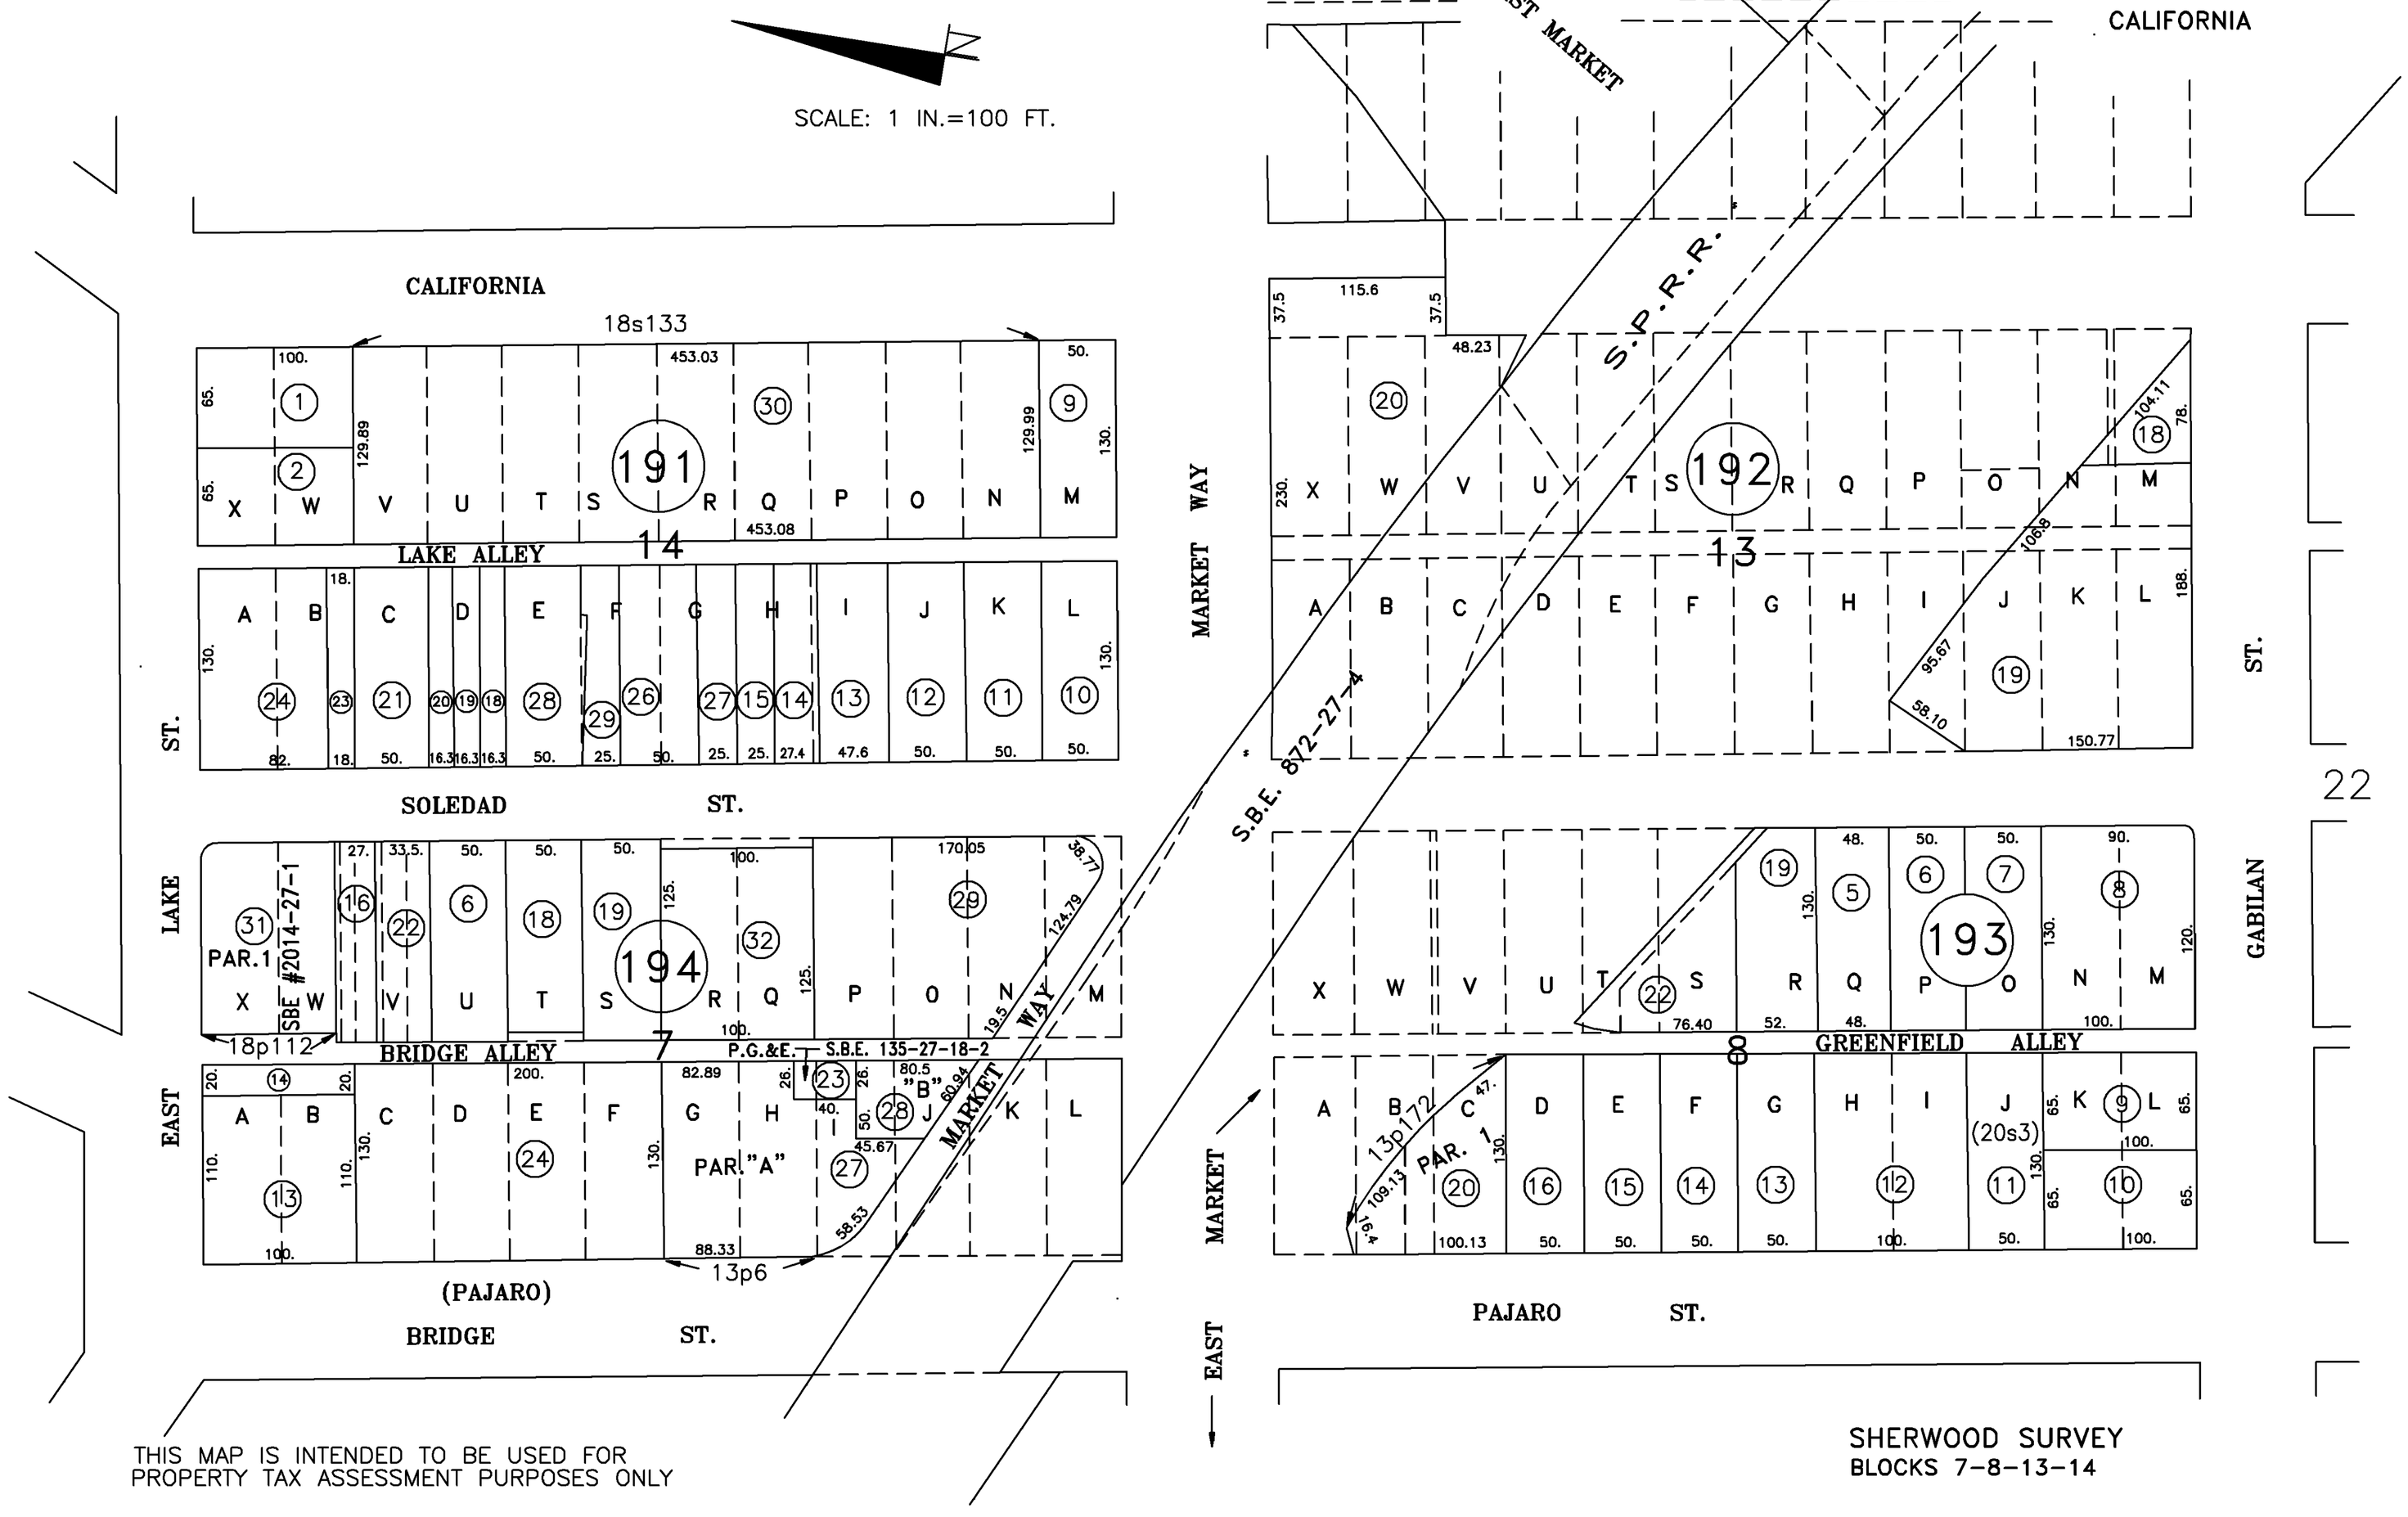


Copied from original map filed in Book No. 1, Page 36, Cities & Towns.

I hereby certify this tracing to be an accurate copy of my Original Map of The Salinas City, Monterey County, California, U.S. of America.

W. W. DODD
Surveyor.

The above certificate has no reference to any survey of the property of A. RIKER.

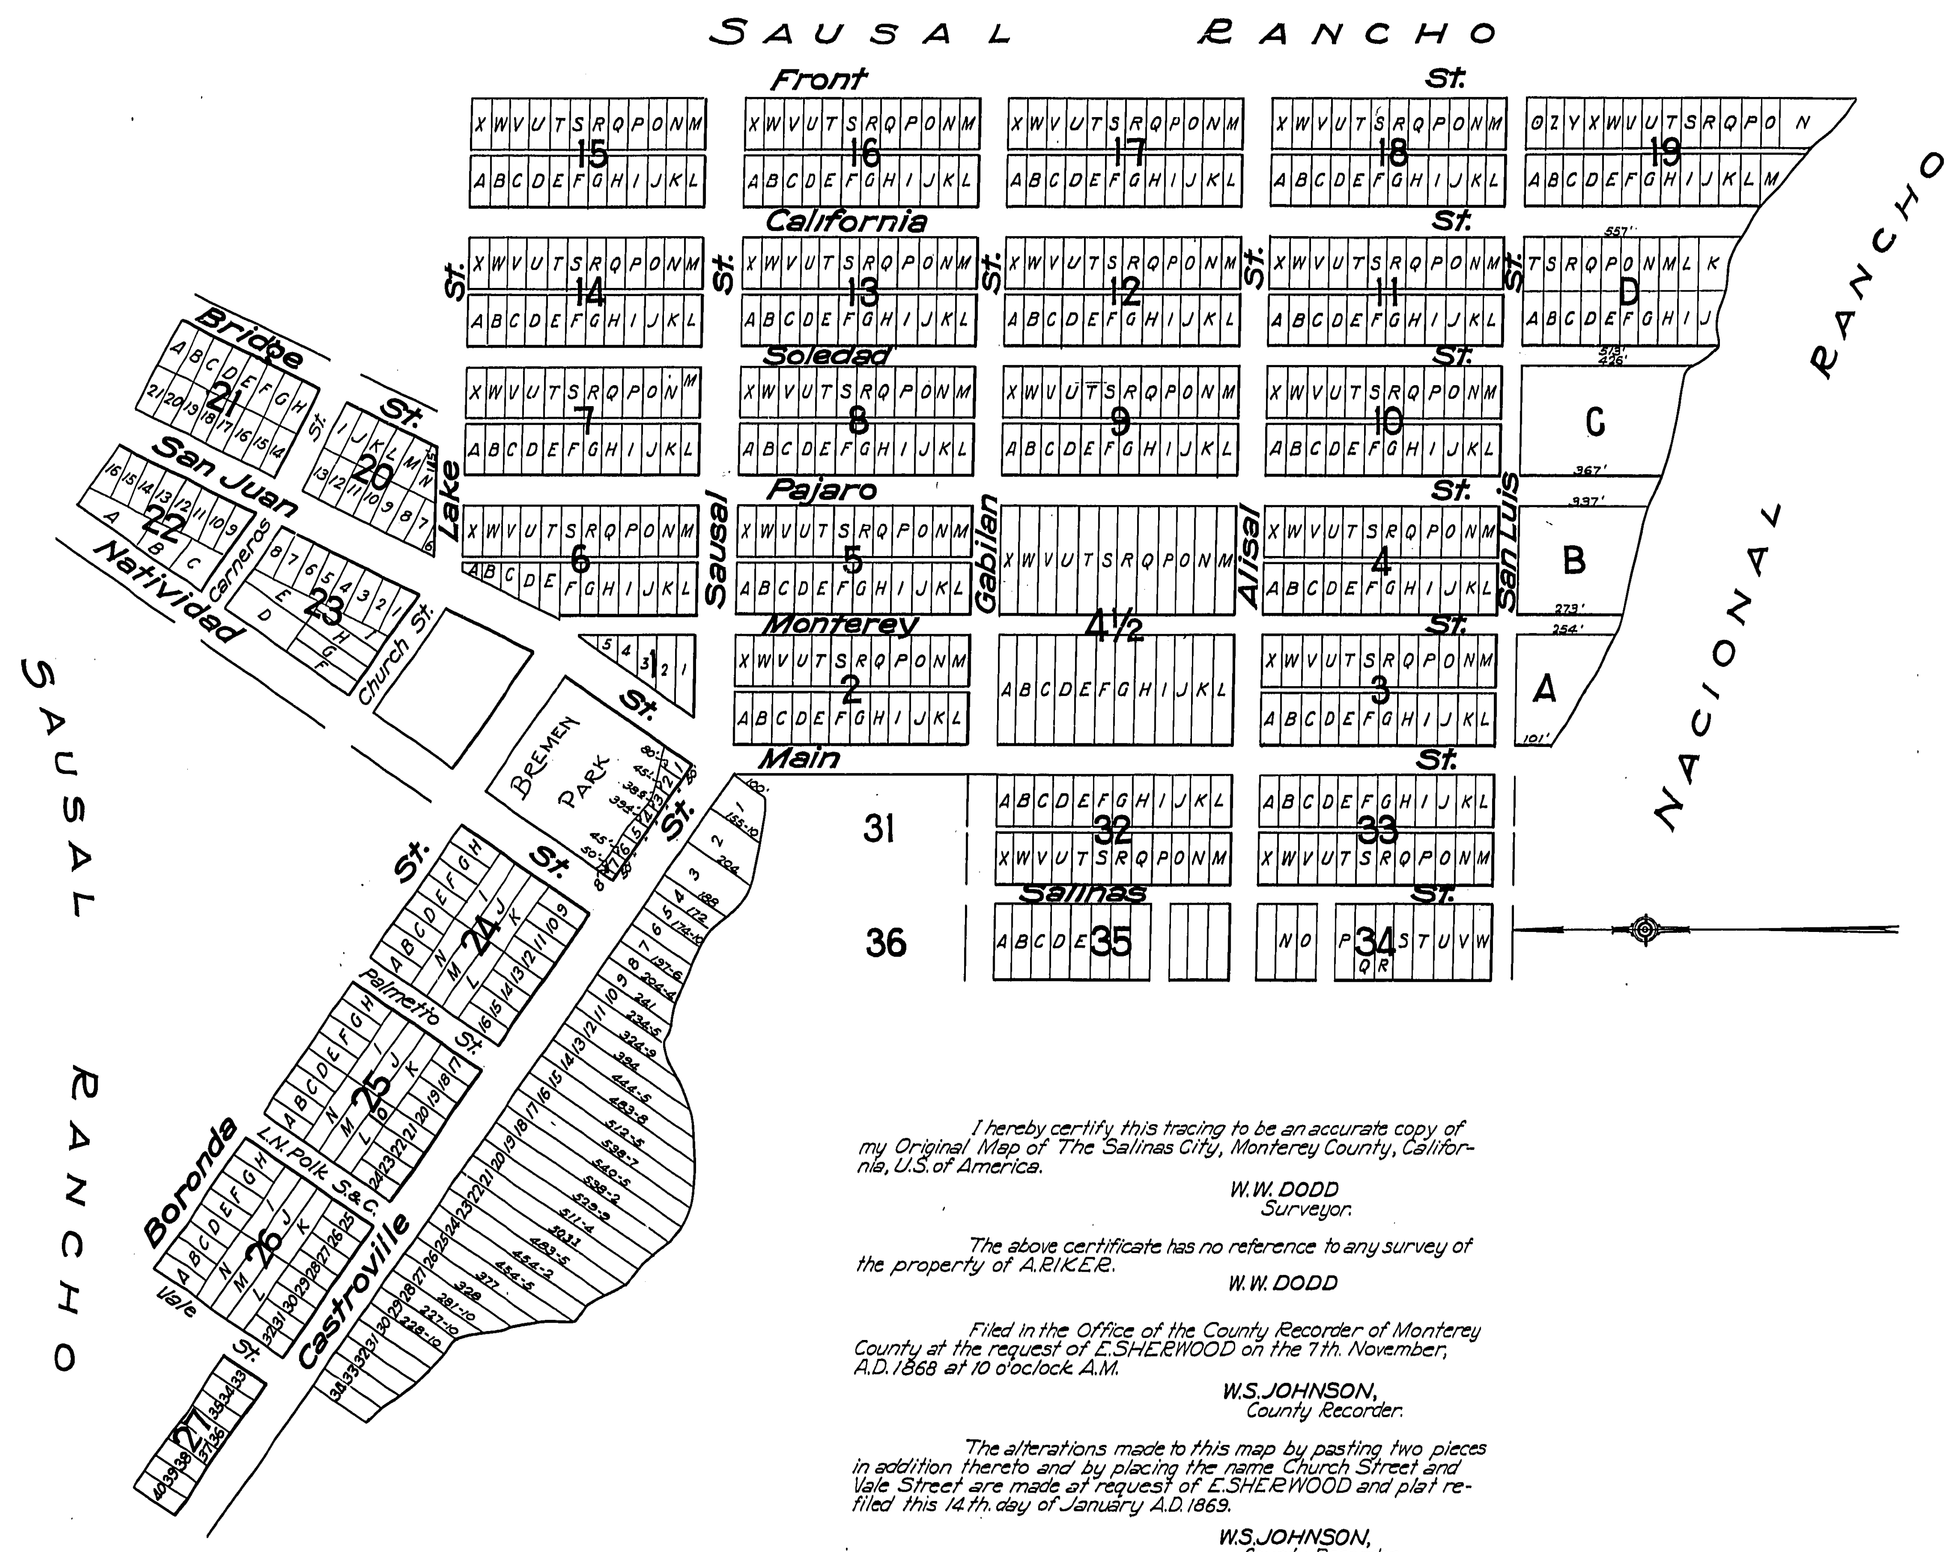W. W. DODD

Filed in the Office of the County Recorder of Monterey County at the request of E. SHERWOOD on the 7th. November, A.D. 1868 at 10 o'oclock A.M.

W. S. JOHNSON,
County Recorder.

The alterations made to this map by pasting two pieces in addition thereto and by placing the name Church Street and Vale Street are made at request of E. SHERWOOD and plat refiled this 14th. day of January A.D. 1869.

W. S. JOHNSON,
County Recorder.
By C. W. MILLS,
Deputy.

# MAP OF SALINAS CITY MONTEREY COUNTY CALIFORNIA

SCALE 1 IN = 300 FT.

62.

(OK)

0 30 60 90 120 150 180 210 240 270 300

DEPARTMENT OF PUBLIC WORKS - MICROFILM SCALE: 1" = 30 COUNTY OF MONTEREY