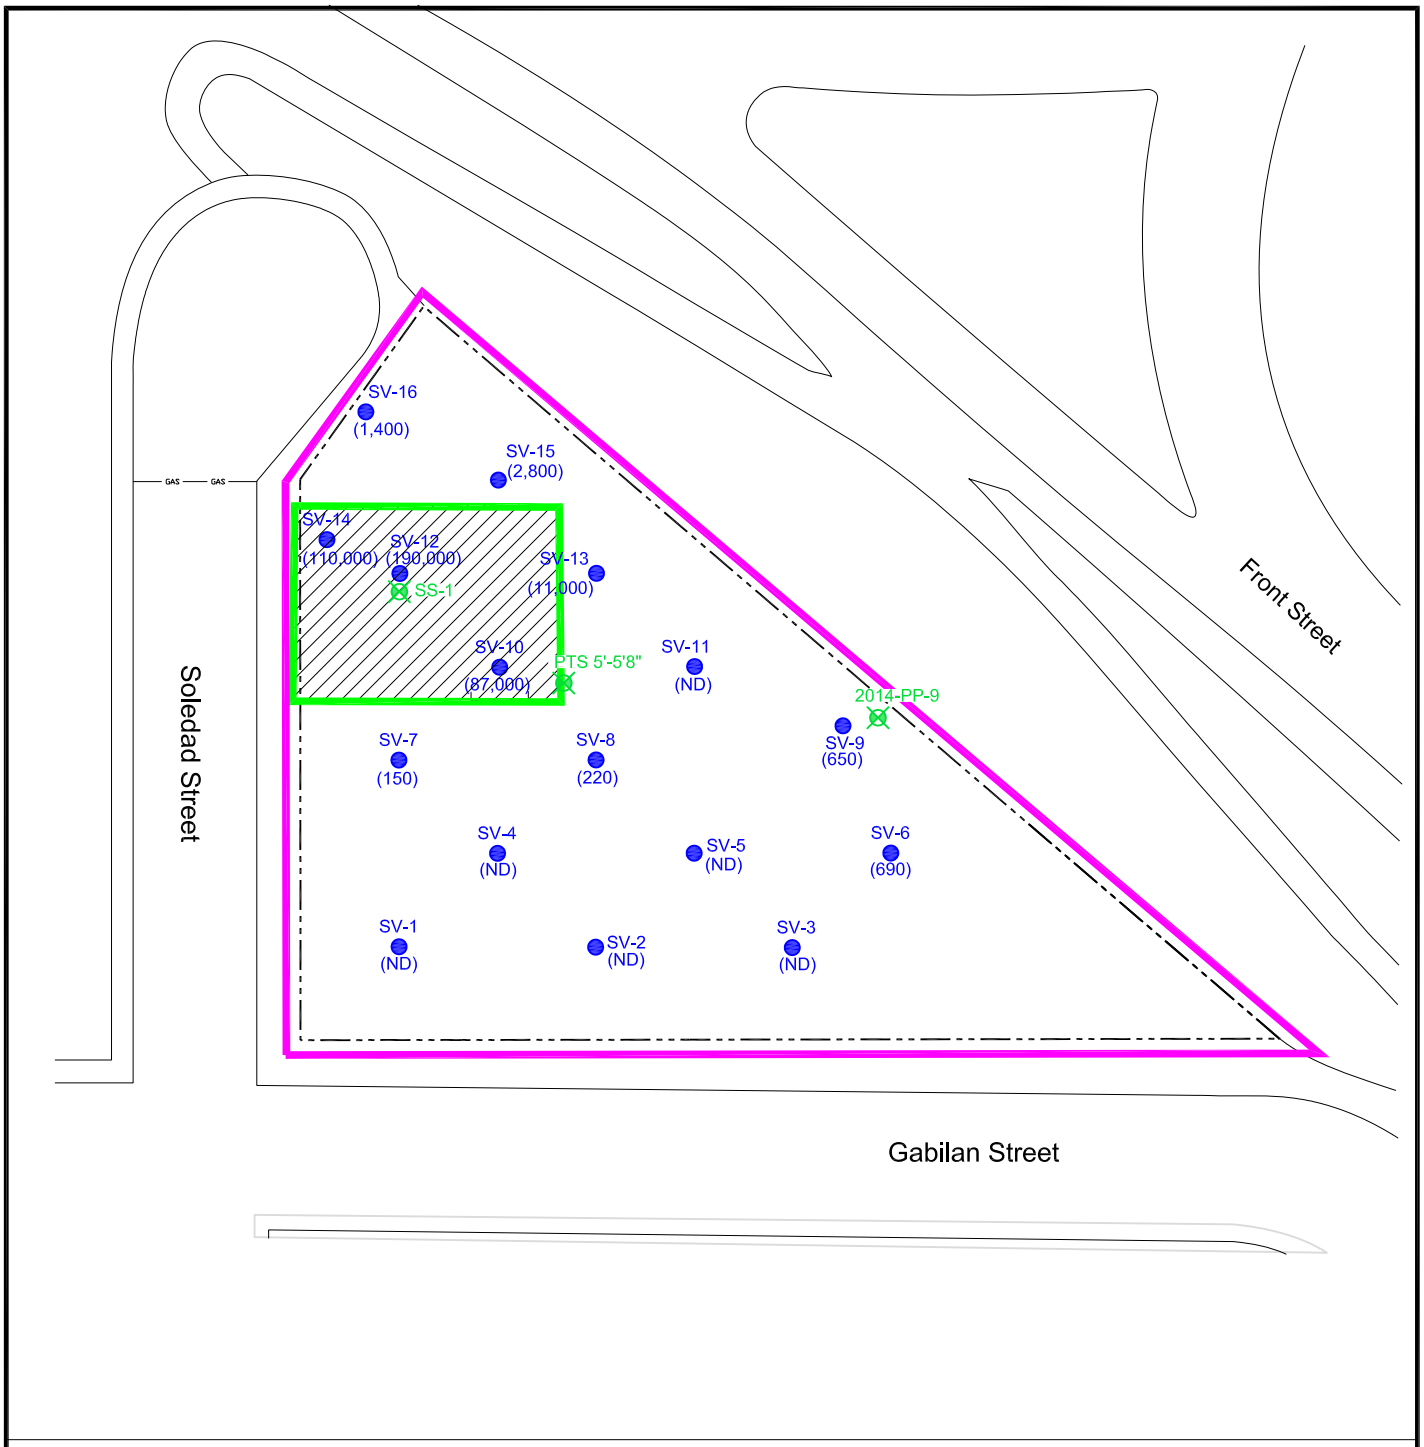

LEGEND

— - - —	Property Boundary	(690)	PCE Concentration in Shallow Soil Vapor (µg/m³)
●	Soil Vapor Sampling Locations	(ND)	Not Detected above Reporting Limit
⊗	Physical Property Soil Sample Location		Boundary for Site
			Boundary for Land Use Covenant (LUC) Restricted Area
			Land Use Covenant (LUC) Restricted Area

SGI environmental
THE SOURCE GROUP, INC.
3478 BUSKIRK AVENUE, SUITE 100
PLEASANT HILL, CA 94523

FORMER MISSION LINEN SUPPLY FACILITY
SALINAS, CALIFORNIA

SITE PLAN WITH LUC RESTRICTED AREA

PROJECT NO.	DATE	DR.BY:	APP. BY:
01-MLS-049	03/08/2016	ZA	MS

0 50 100
HORIZONTAL SCALE IN FEET

N

FIGURE 1

S:\Clients G - M\Mission - Salinas 01-MLS-011 - 01-MLS-014 - 017 -024 - 026 - 30 -042 - 049\Reports\Site Closure files\Figure 2-Site plan with soil vapor samplind locations tc.dwg