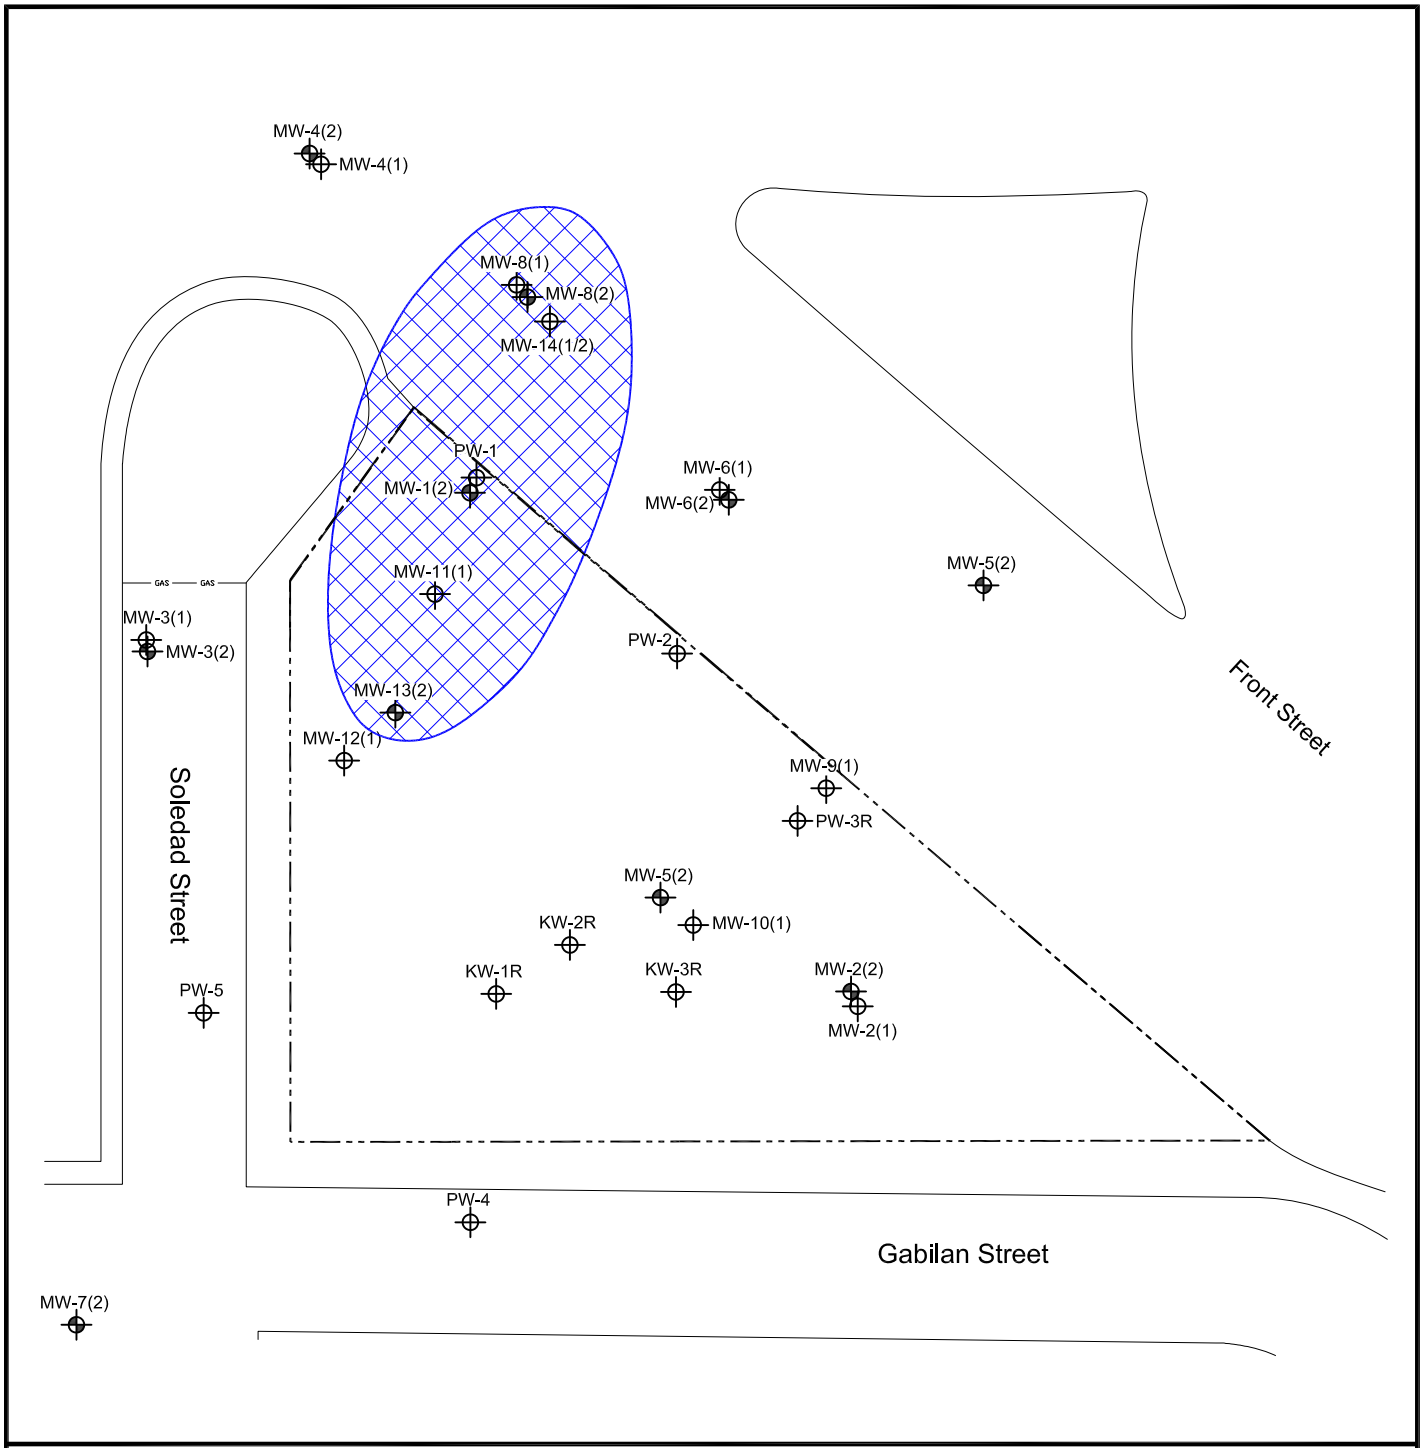

Legend

	Property Boundary
	First Water-Bearing Zone Monitoring Well
	Second Water-Bearing Zone Monitoring Well
	Approximate Extent of CVOC-Impacted Groundwater Above MCL to 50 ft bgs and LUC Area
LUC	Land Use Covenant

SGI environmental THE SOURCE GROUP, INC.
3478 BUSKIRK AVENUE,
SUITE 100
PLEASANT HILL, CA 94523

FORMER MISSION LINEN SUPPLY FACILITY
SALINAS, CALIFORNIA

SITE PLAN WITH LUC RESTRICTED AREA SHALLOW GROUNDWATER

PROJECT NO.	DATE	DR.BY:	APP. BY:
01-MLS-049	05/02/16	ZA	MS

0 50 100
HORIZONTAL SCALE IN FEET

N

FIGURE 2

S:\Clients G - M\Mission - Salinas 01-MLS-011 - 01-MLS-014 - 017 -024 - 026 - 30 -042 - 049\Reports\Site Closure files\Figure2- Site Plan with Proposed Phase IV EISB Injection Locations.dwg