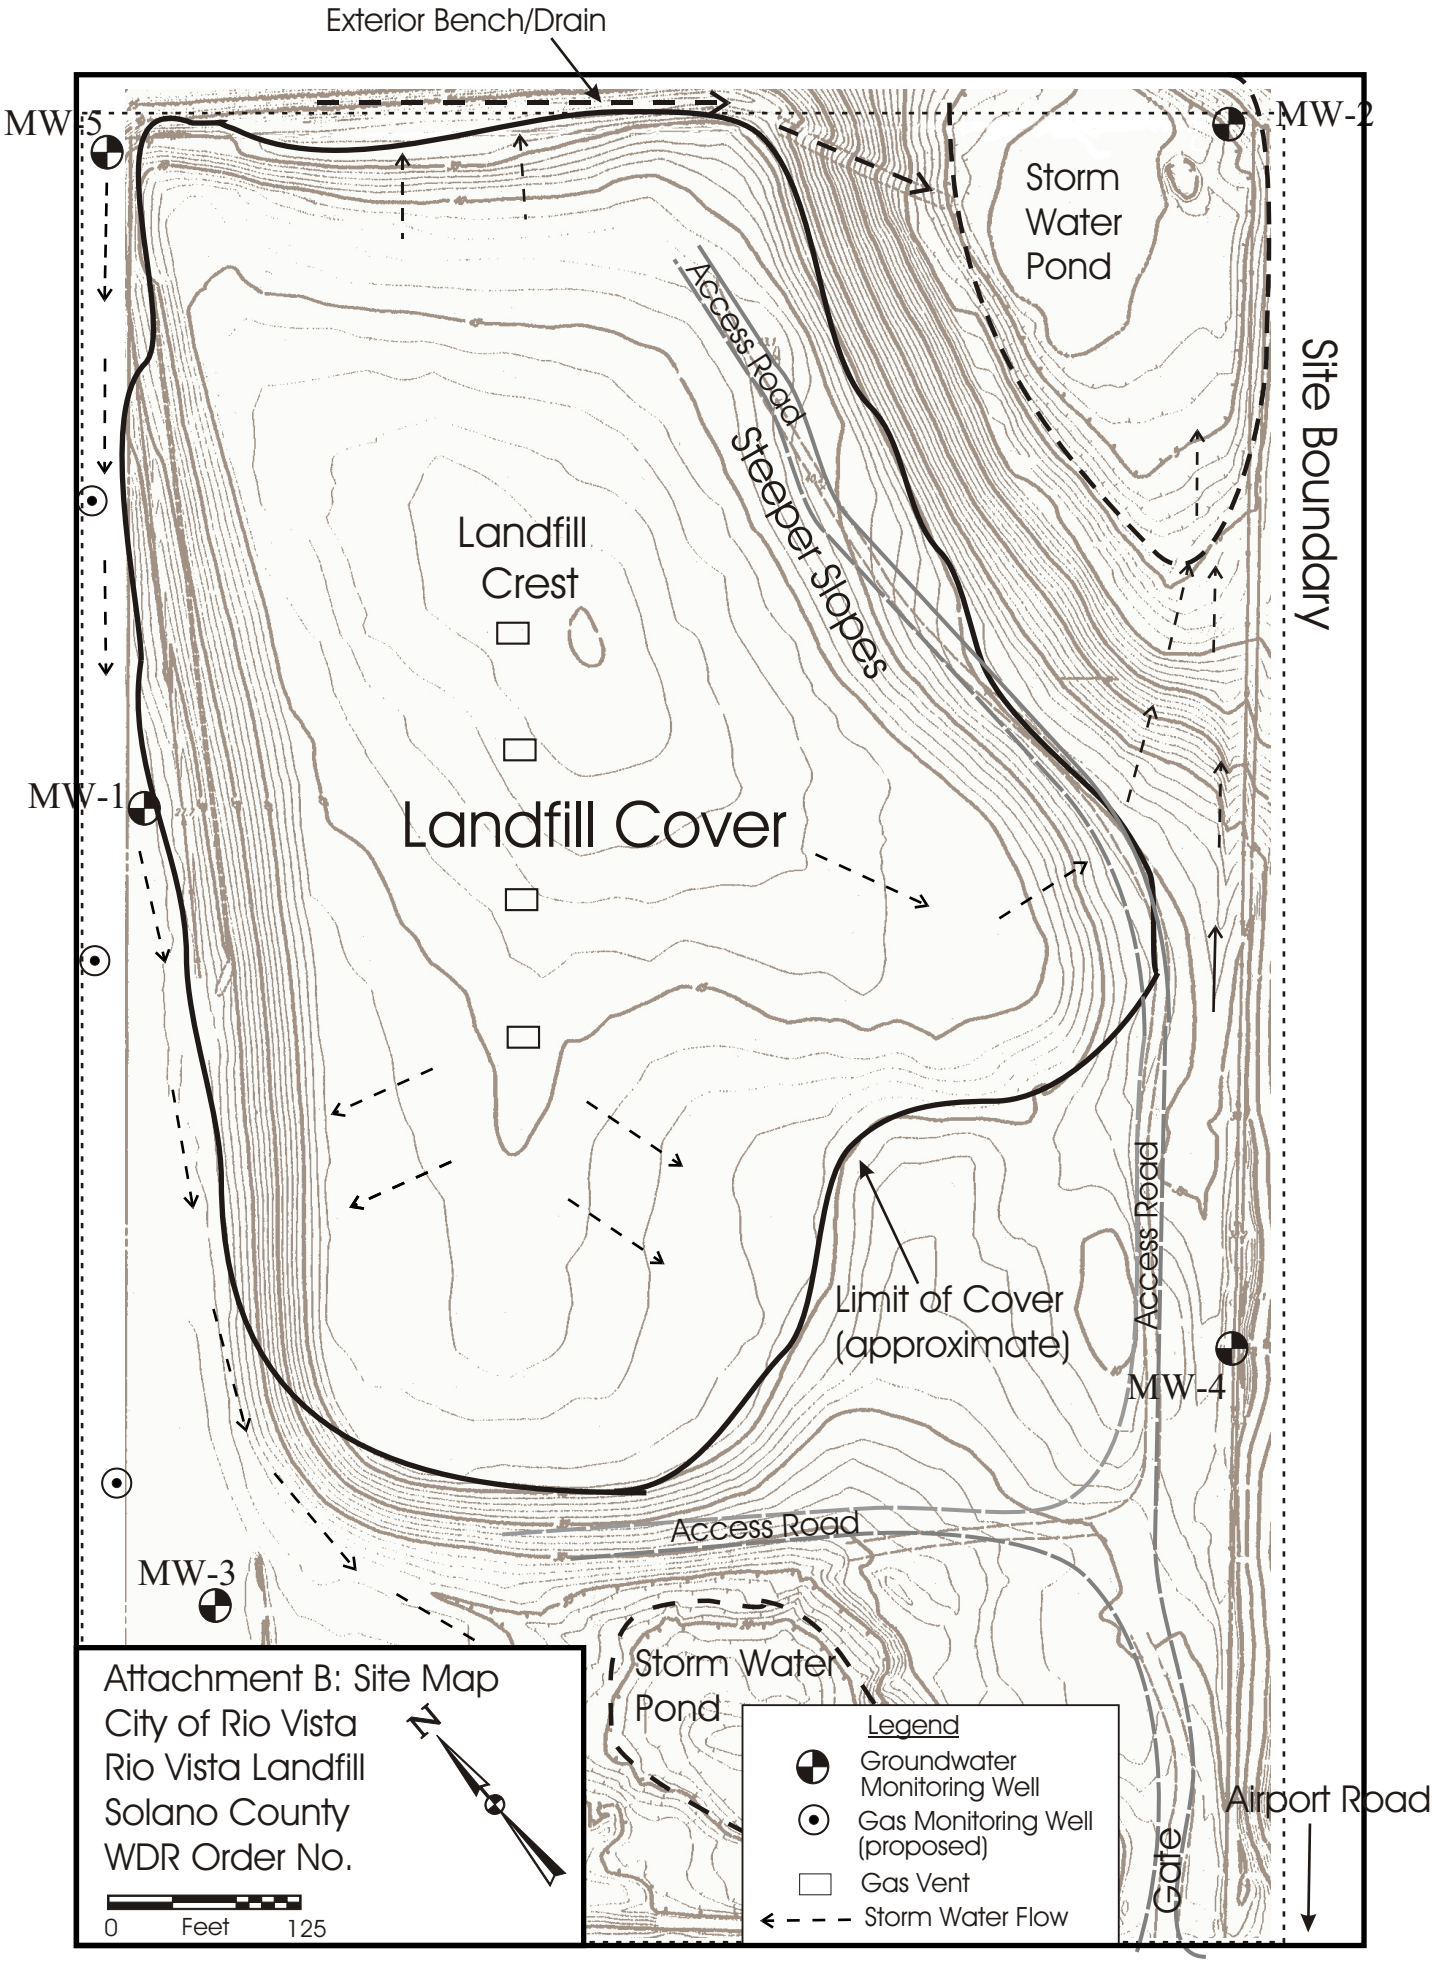
Exterior Bench/Drain
MW-5
MW-2
Storm Water Pond
Access Road
Steeper Slopes
Site Boundary
Landfill Crest
MW-1
Landfill Cover
Limit of Cover (approximate)
Access Road
MW-4
Access Road
MW-3
Storm Water Pond
Attachment B: Site Map
City of Rio Vista
Rio Vista Landfill
Solano County
WDR Order No.
N
0 Feet 125
Legend
Groundwater Monitoring Well
Gas Monitoring Well (proposed)
Gas Vent
Storm Water Flow
Gate
Airport Road