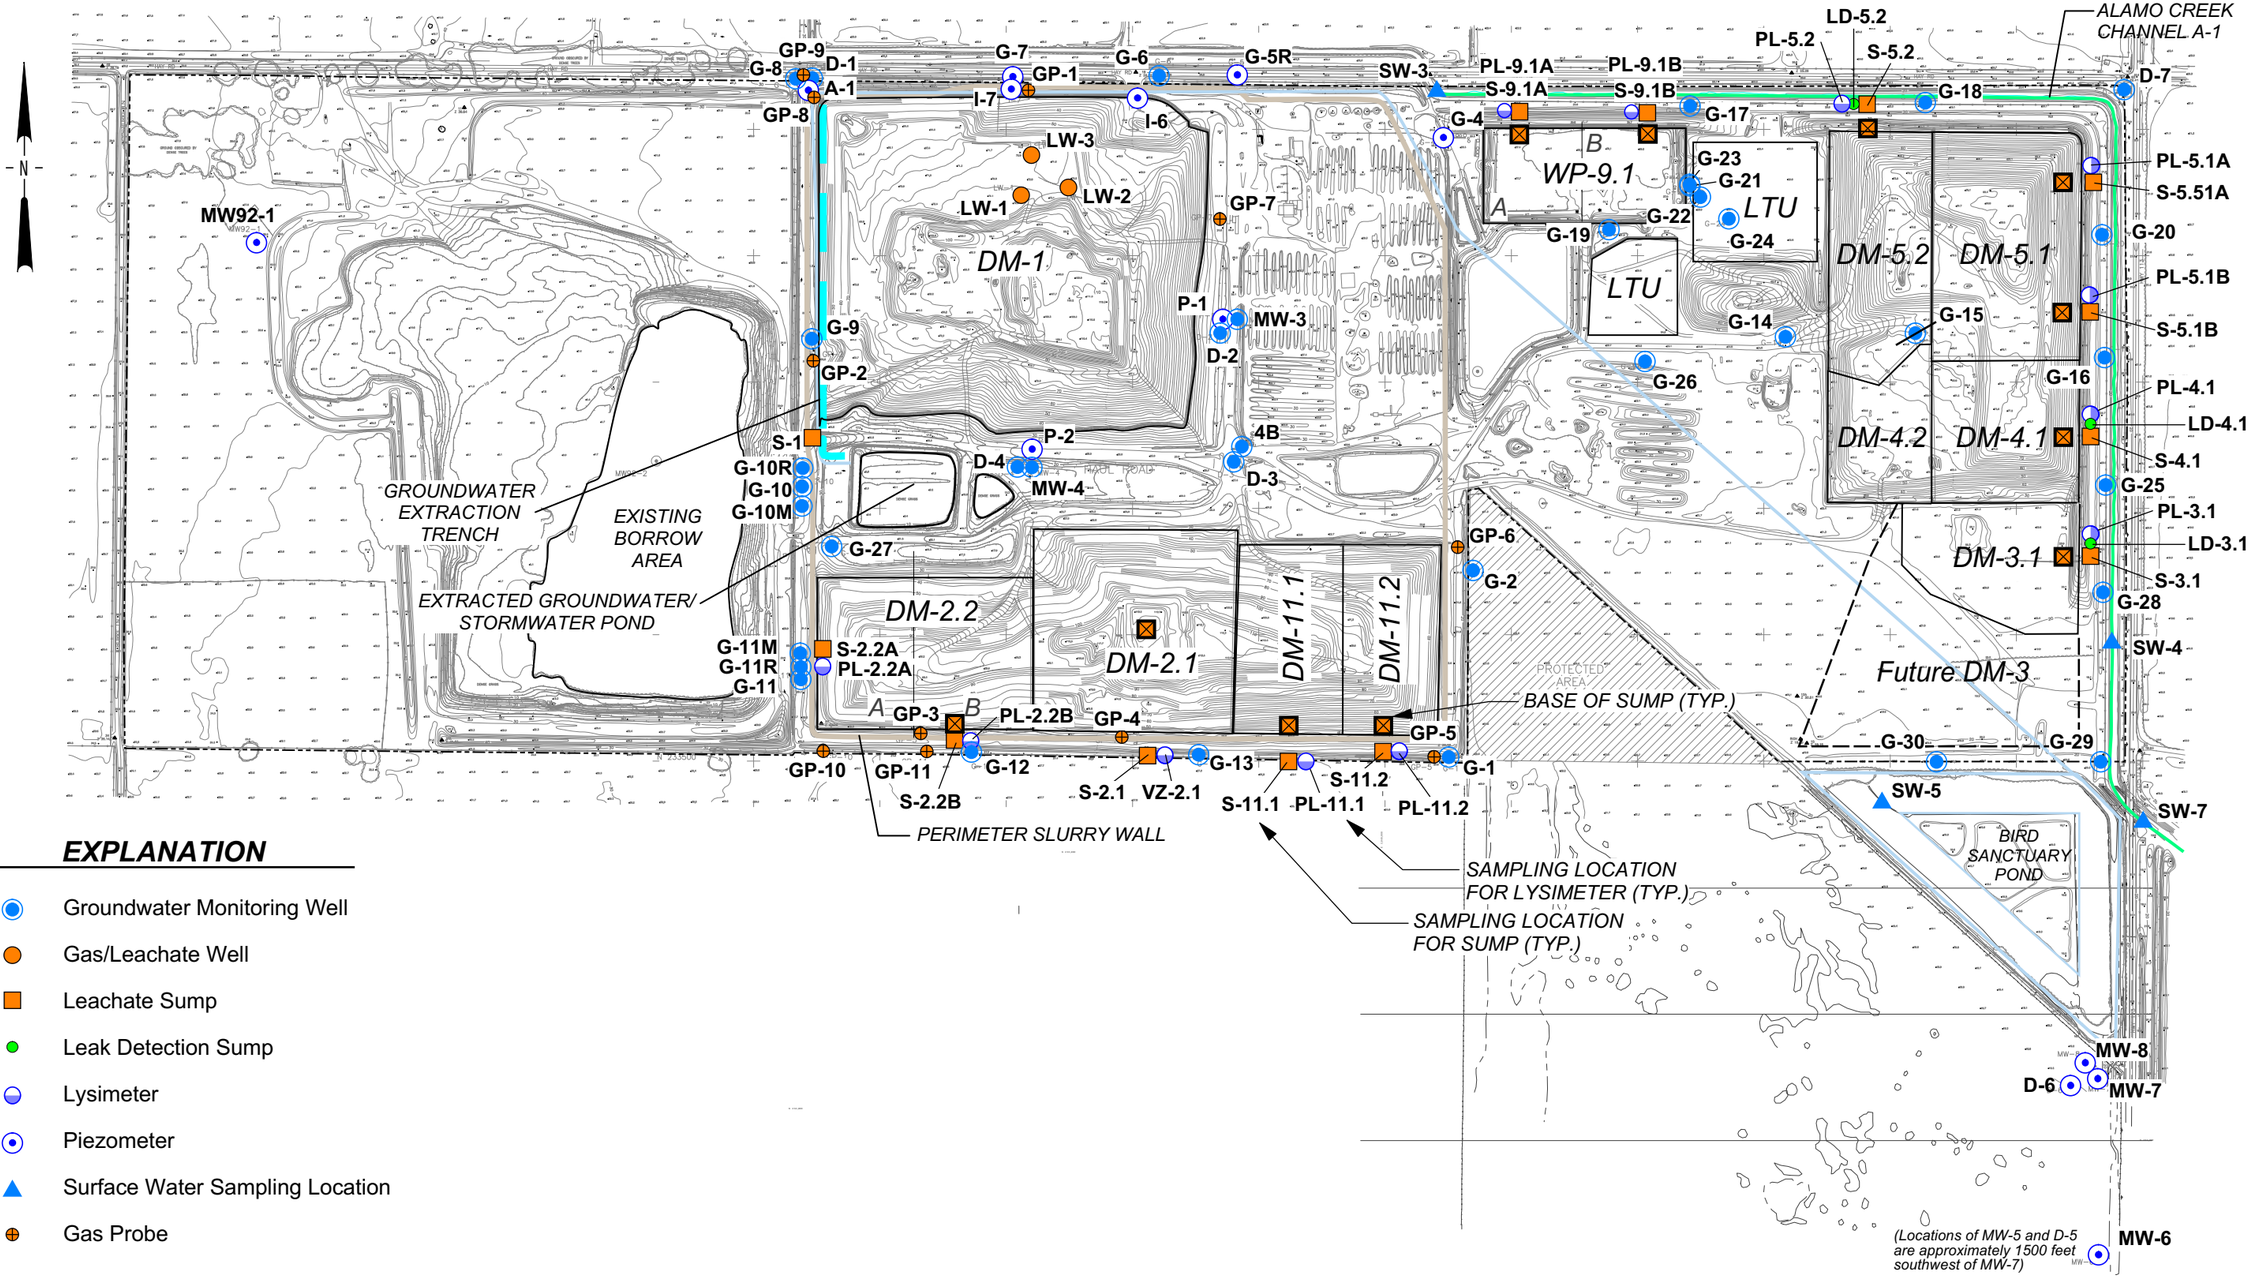

EXPLANATION

- Groundwater Monitoring Well
- Gas/Leachate Well
- Leachate Sump
- Leak Detection Sump
- Lysimeter
- Piezometer
- Surface Water Sampling Location
- Gas Probe

Topographic base: May 7, 2007.

Waste Discharge Requirements Order No. R5-2008-____	SCALE: 0 600 1,200 1,800 FEET	Attachment B Site Map Hay Road Landfill Solano County	FIGURE PROJECT NO.