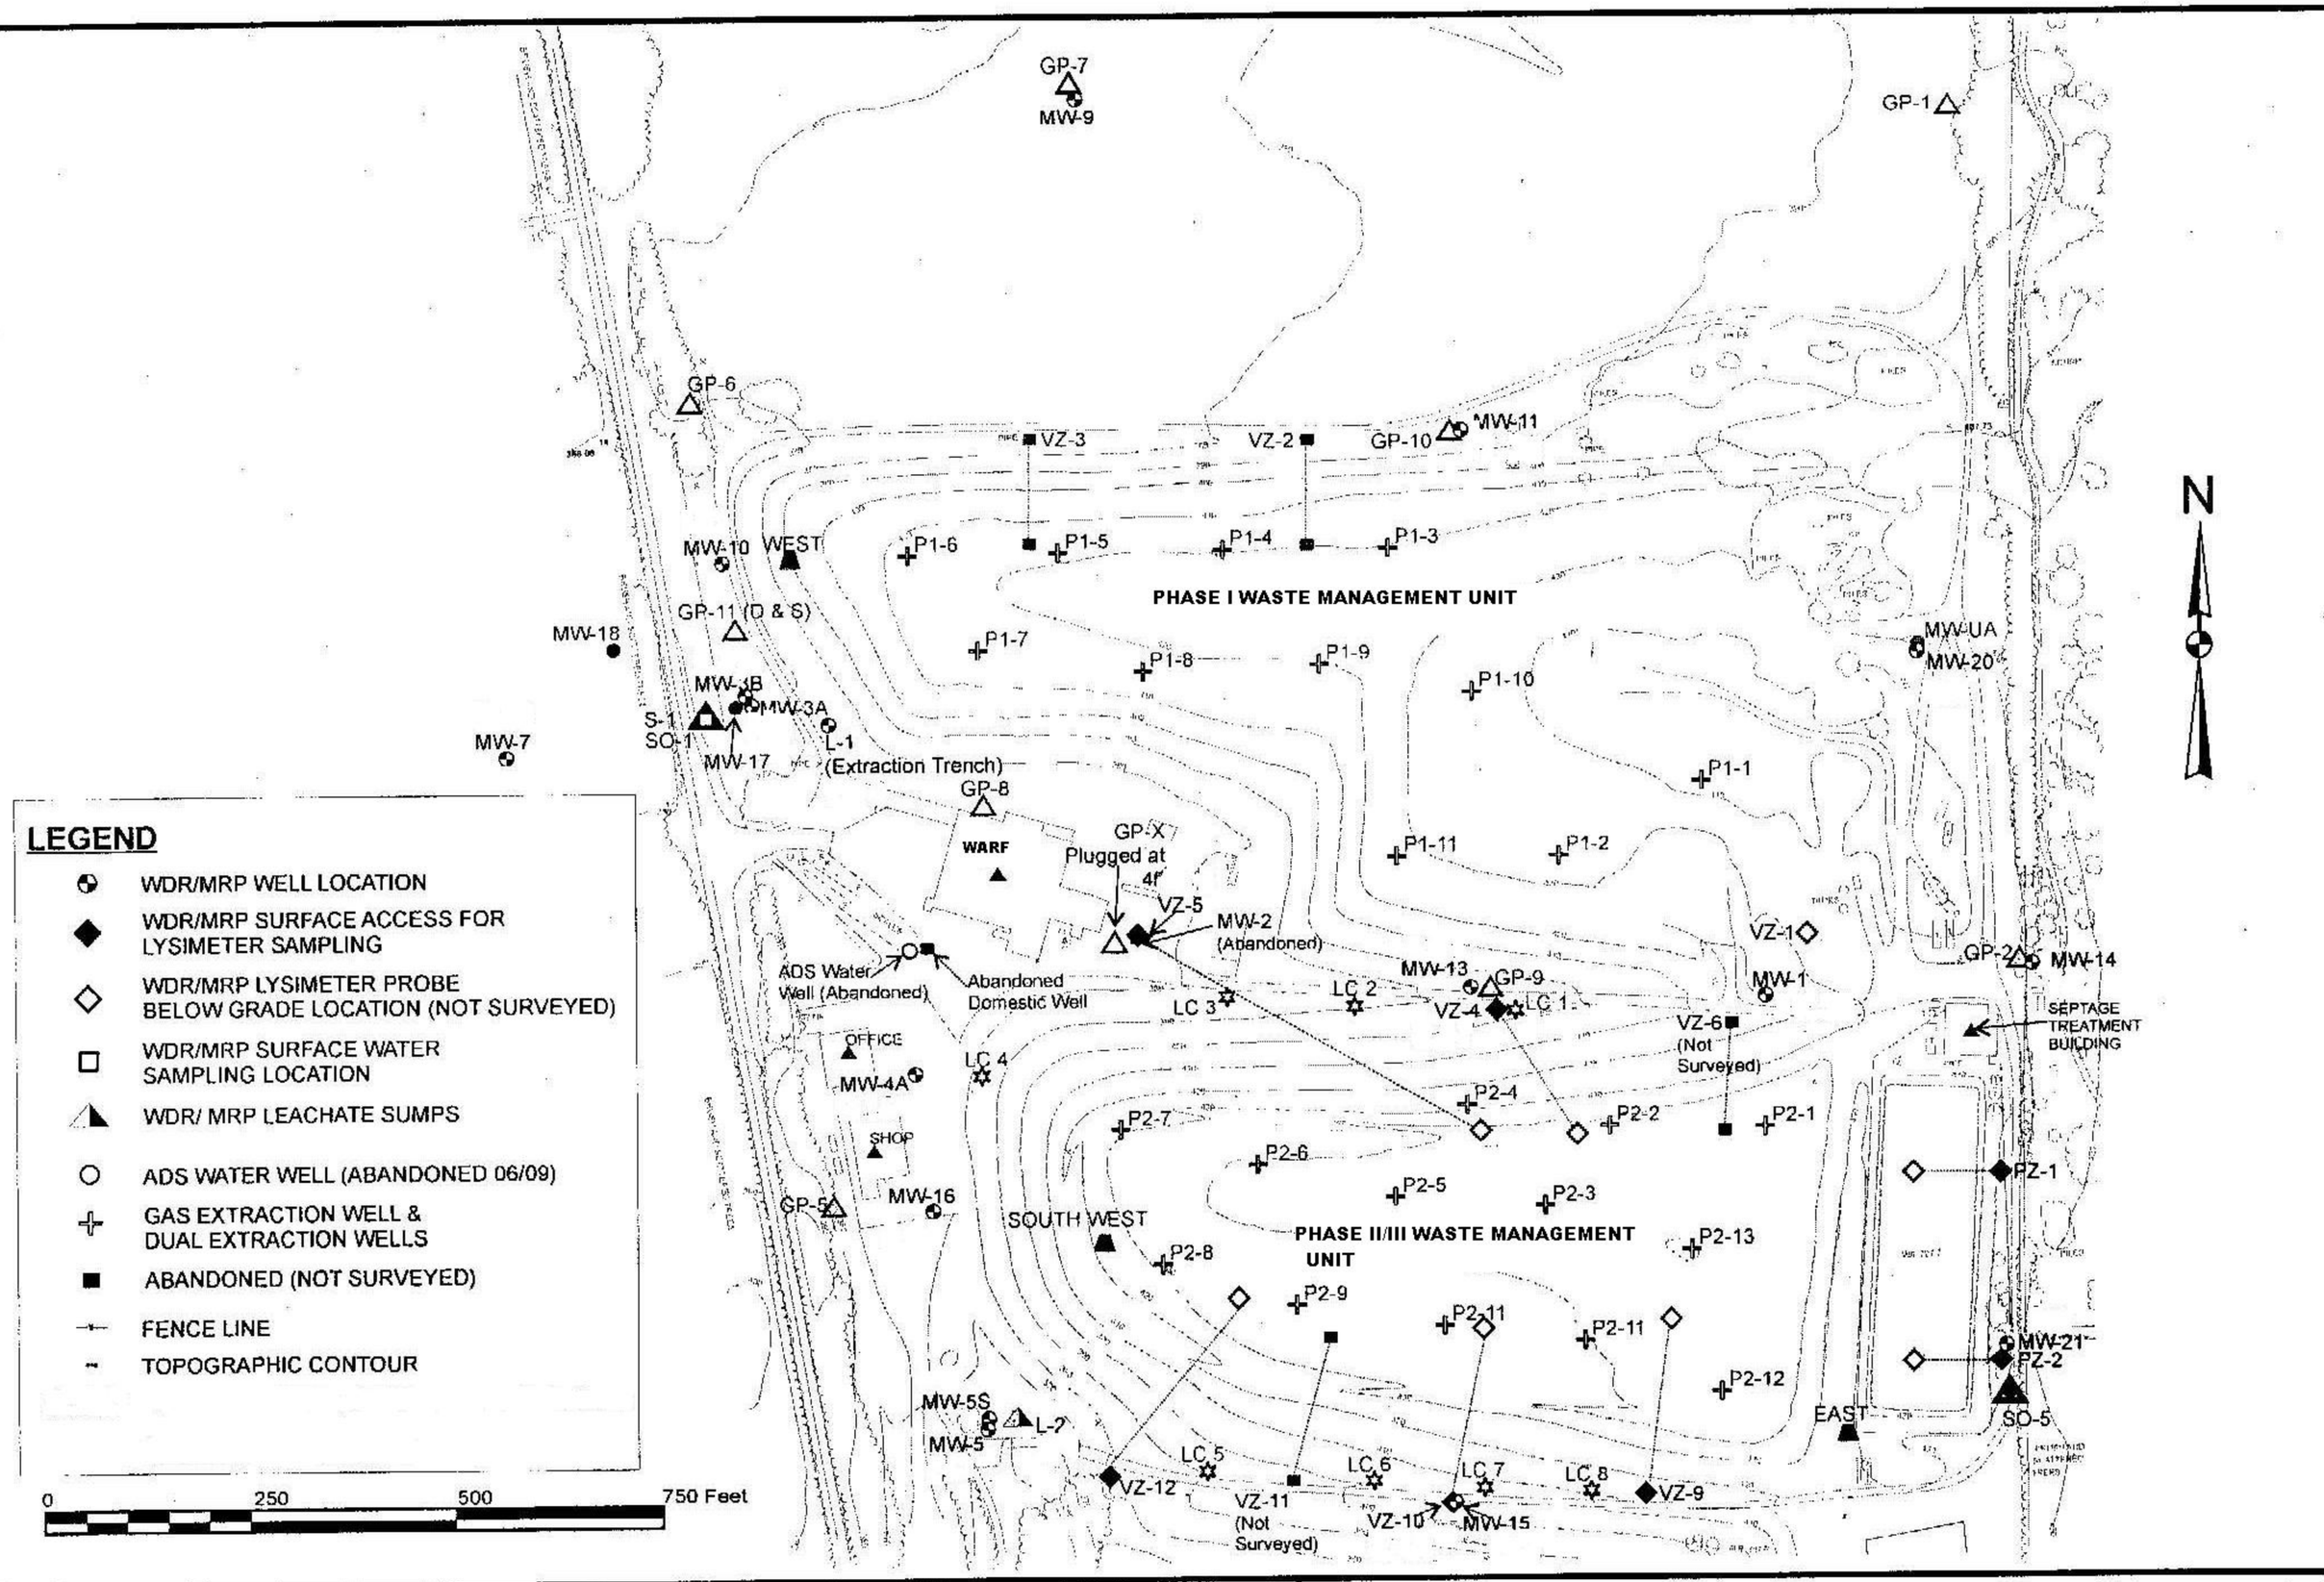

DATE: 07/20/2010
SCALE: 1":275'
PROJECT NO: 105-08
DRAWN: JF, MM
CHECKED: PFD
FIGURE: 9-11

ATTACHMENT B

BUENA VISTA LANDFILL
AMADOR COUNTY
WASTE DISCHARGE REQUIREMENTS ORDER NO. R5-2011-