Dwg Name: N:\04\043-2299C\L_WDR\0432299L008.dwg
Layout Name: 8.5x11 Portrait Machine: NOT SET
Last Update: Mar 22, 2010 12:01 By: AKWallace
Last Plot: Mar 22, 2010 12:05 By: AKWallace

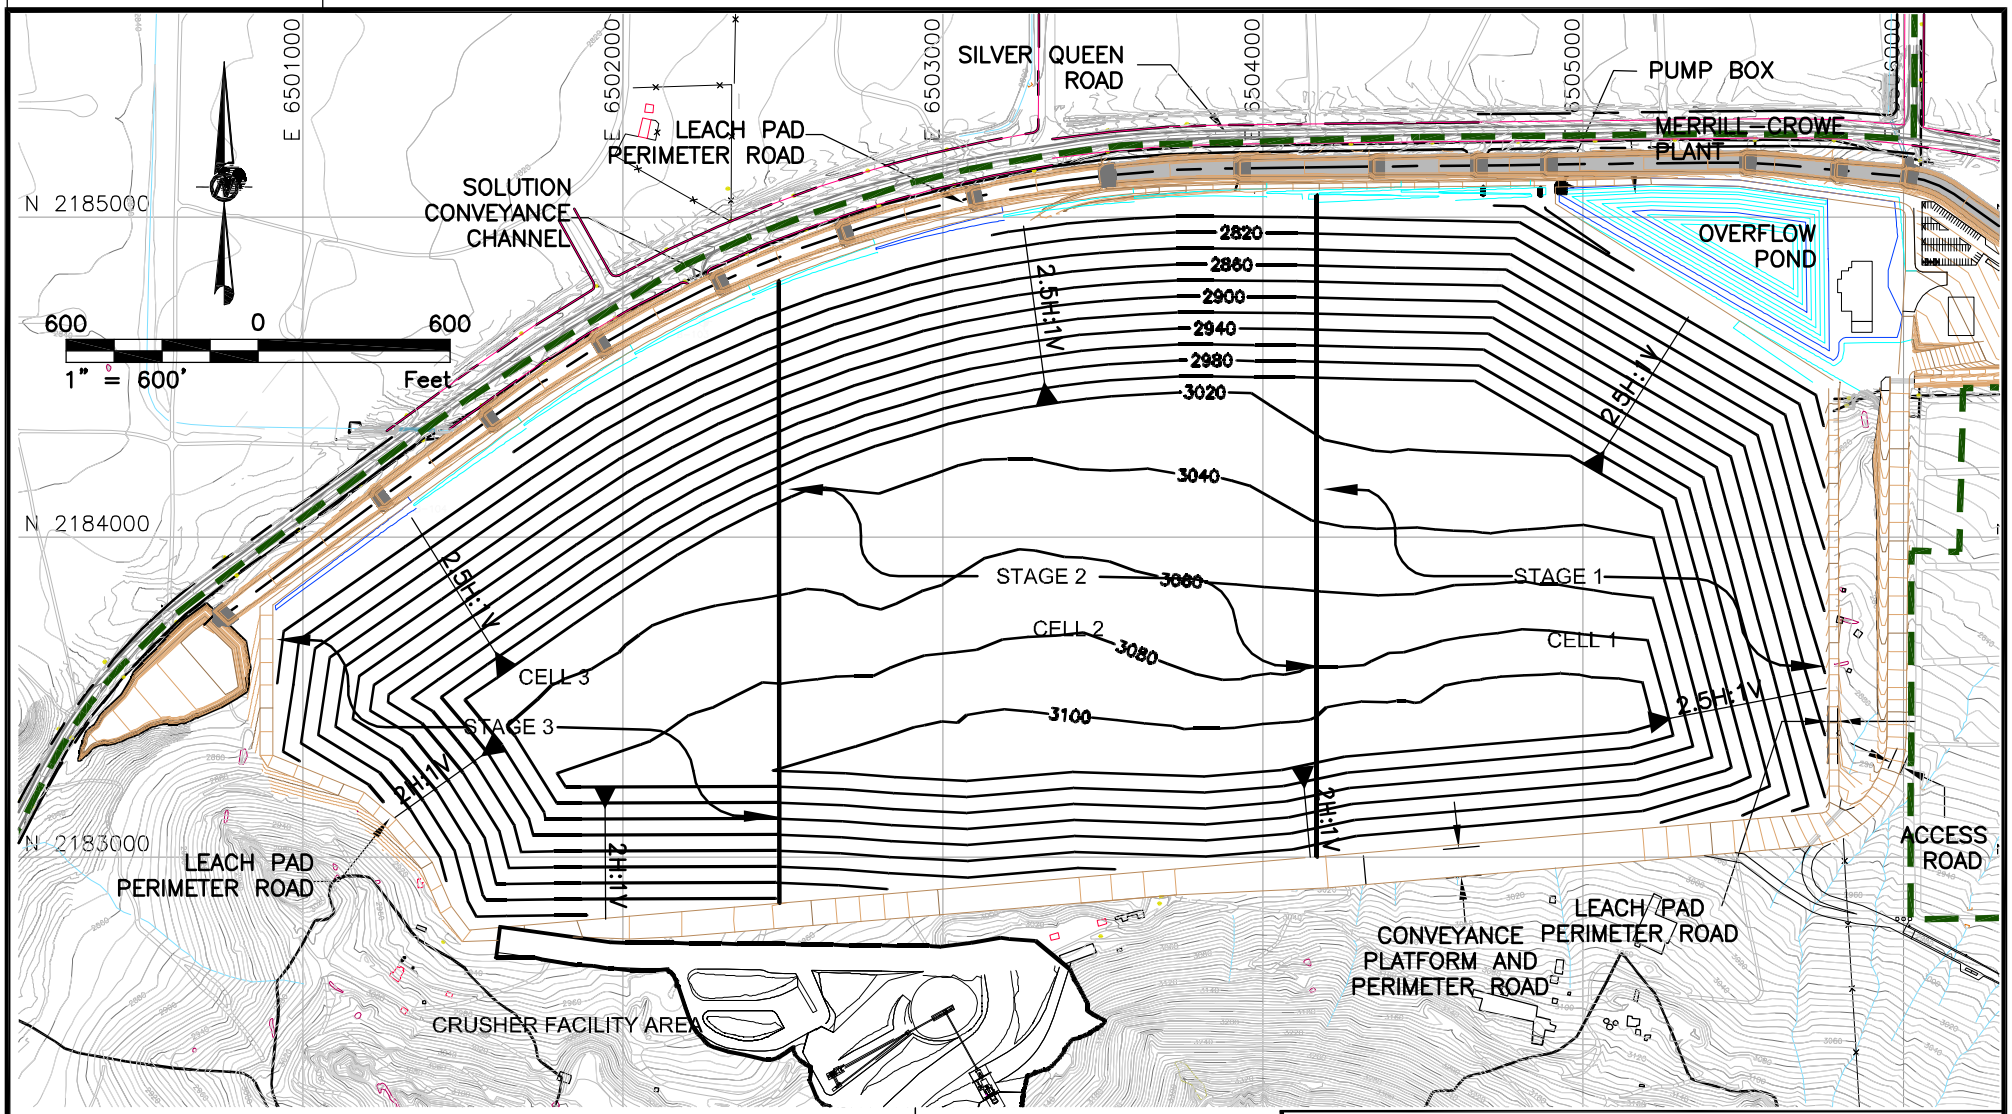

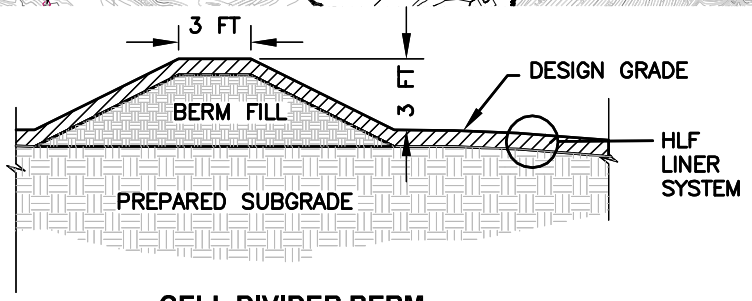

CELL DIVIDER BERM

PROJECT

GOLDEN QUEEN MINING CO., INC.
SOLEDAD MOUNTAIN PROJECT - WDR
MOJAVE, KERN COUNTY, CALIFORNIA

TITLE

PHASE 1 HEAP LEACH PAD LAYOUT

GOLDEN QUEEN

PROJECT No.		043-2299D	FILE NAME	0432299L008
DESIGN	AKW	03/10	SCALE AS SHOWN	REV. B
CADD	AKW	03/10		
CHECK	ADM	03/10		
REVIEW	REK	03/10		

ATTACHMENT H